


Boundary.

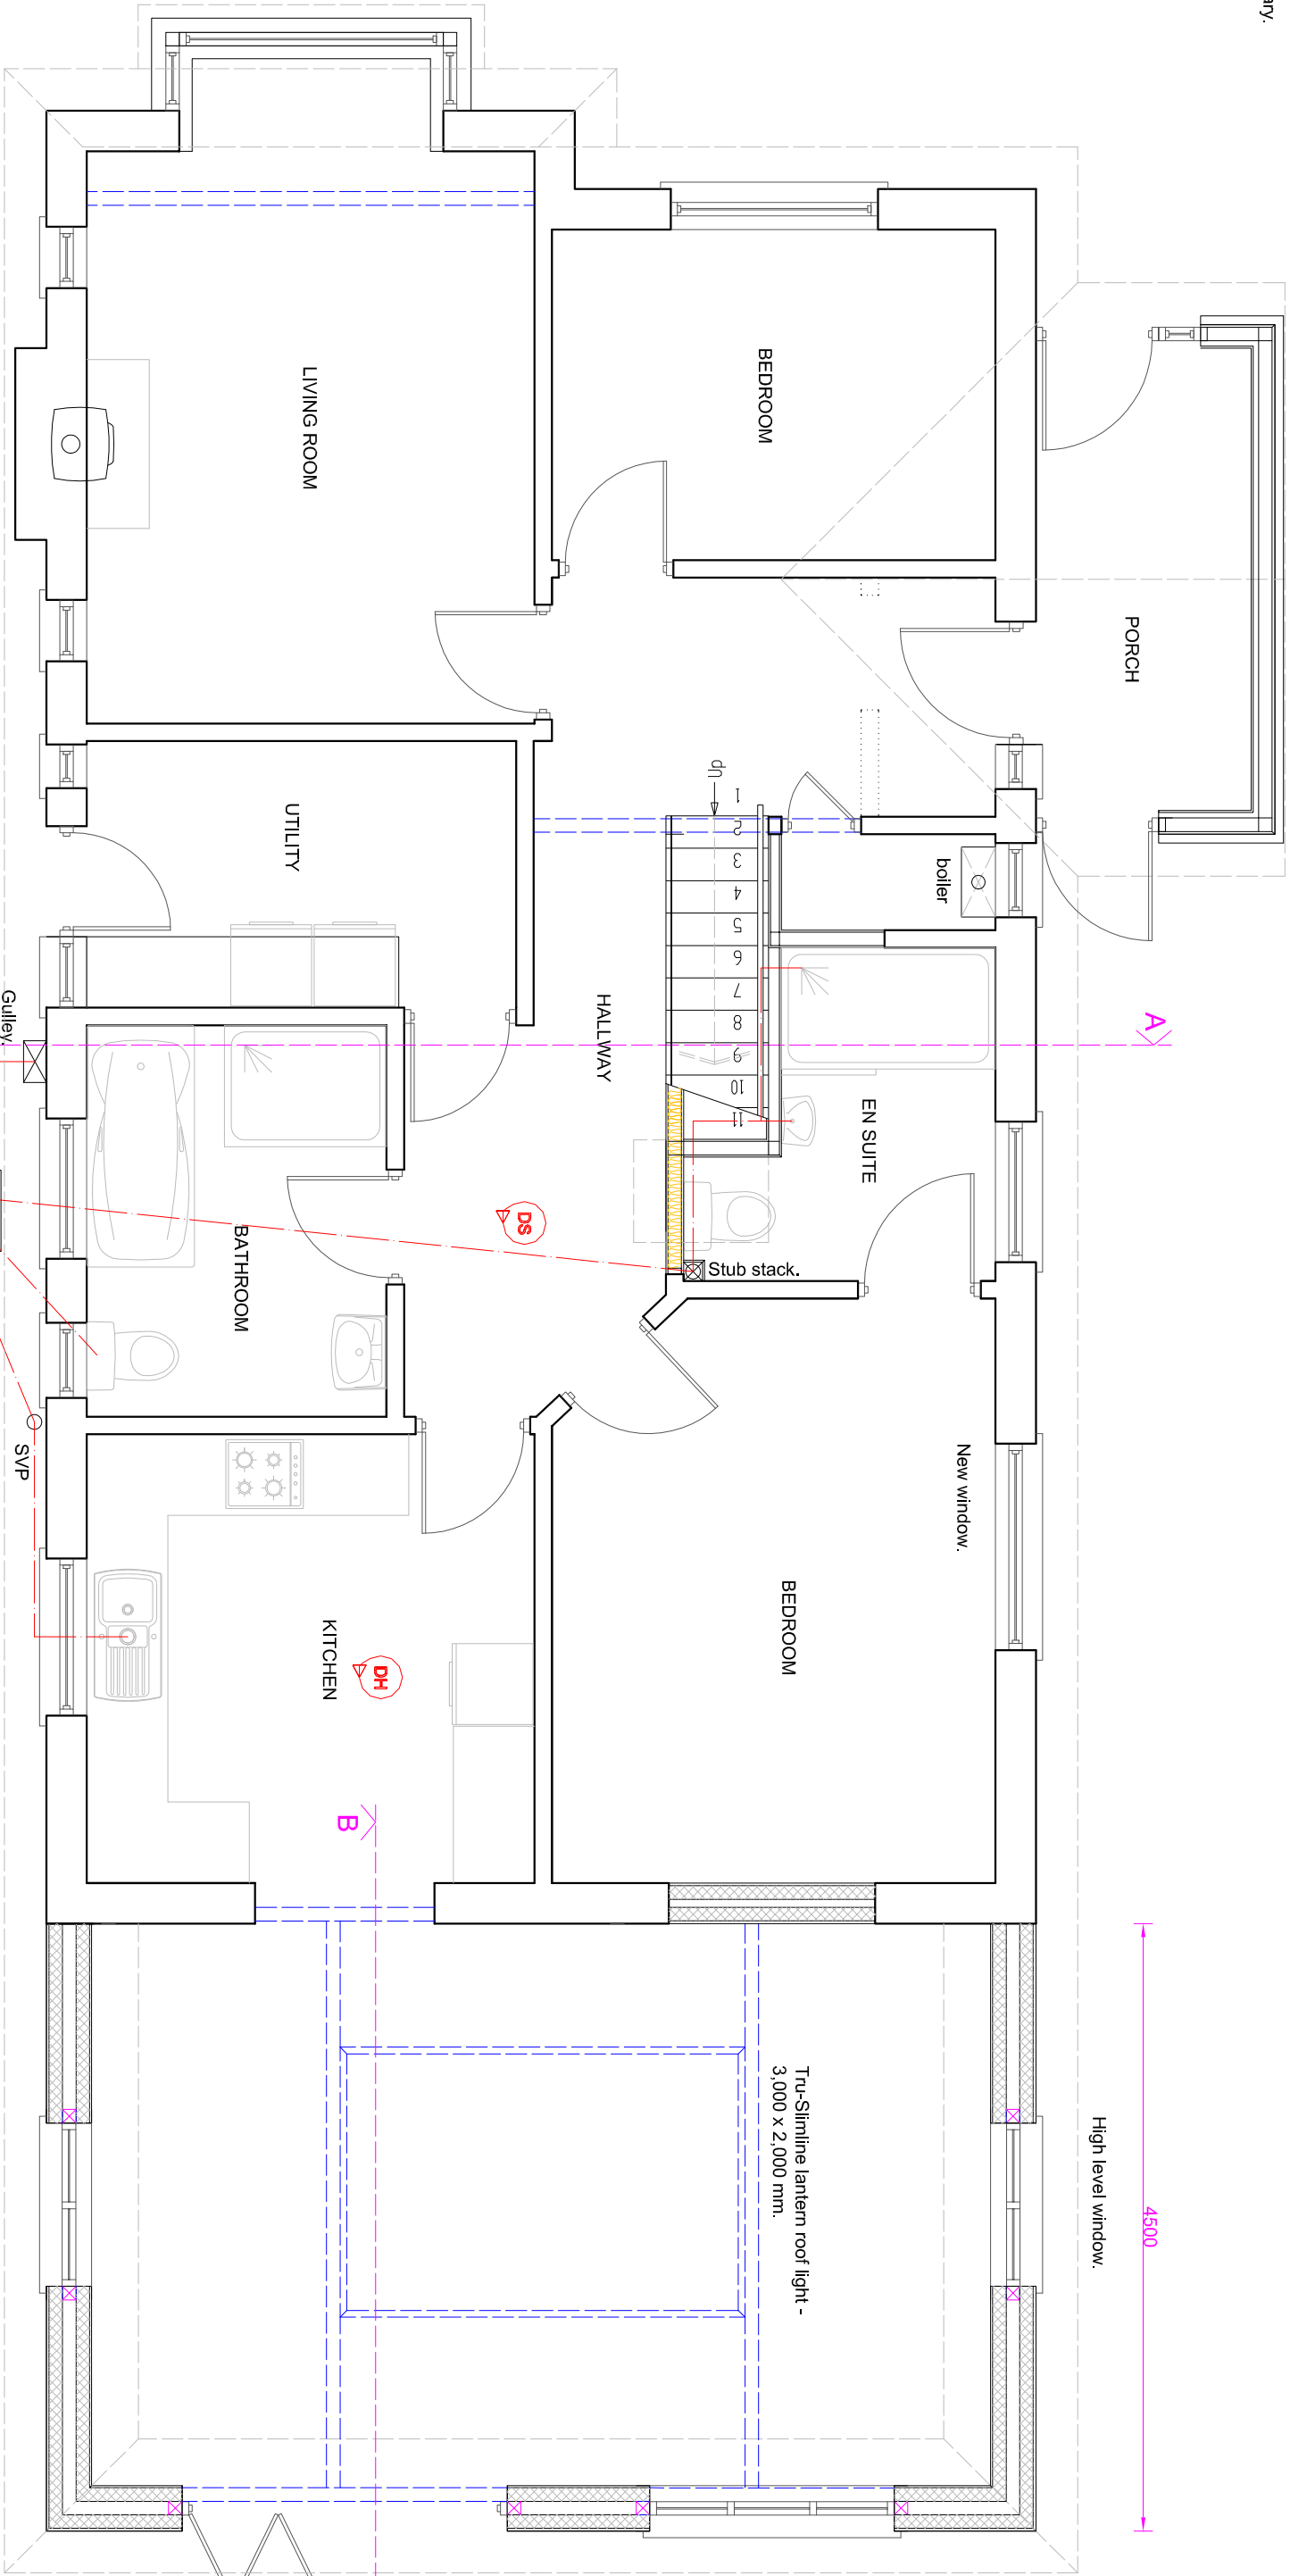

4500

High level window.

Tru-Slimline lantern roof light -
3,000 x 2,000 mm.

B


B

Boundary.

A

A

PROPOSED GROUND FLOOR PLAN

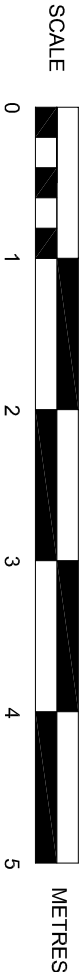

SCALE

METRES

SUSSEX BUILDING CONSULTANCY LIMITED

30 MANSFIELD ROAD,
BOGNOR REGIS, WEST SUSSEX.

SCALE - 1/50 REV - D DATE - 06/03/2017

