
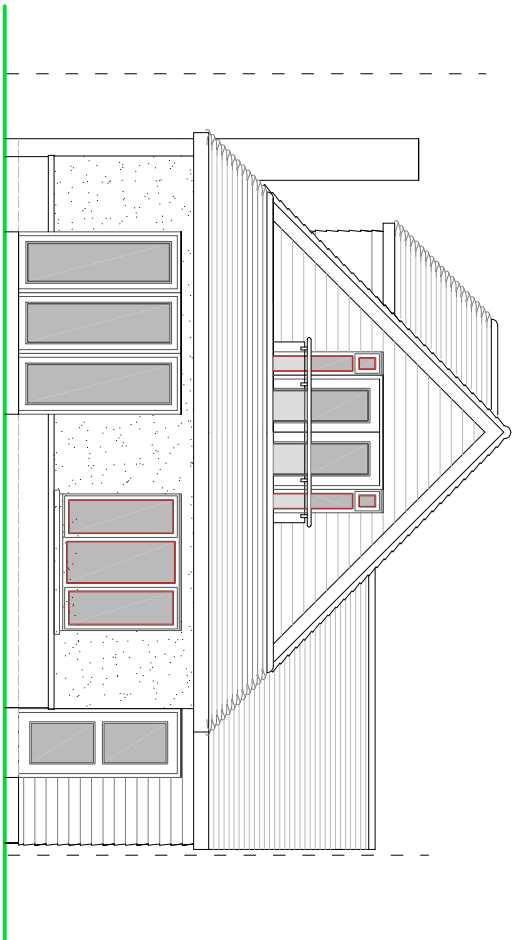



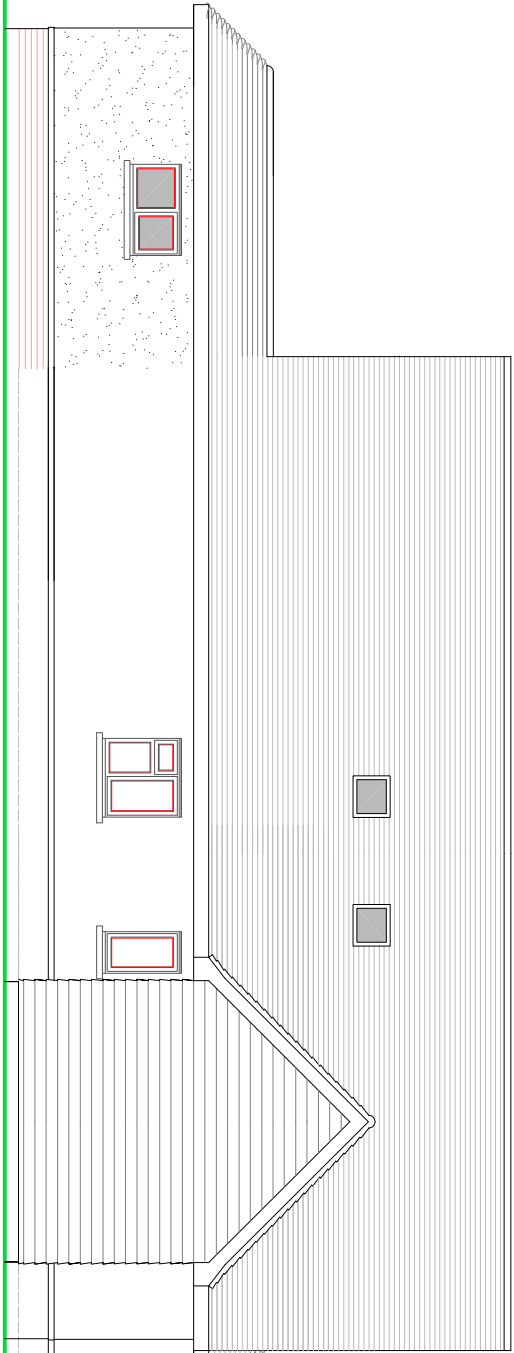


SIDE ELEVATION

REAR ELEVATION

NOTES


- ROOF - Plain red coloured 'Acme' clay tiles to pitched roof and fibre glass flat roofing to rear extension.
- WALLS - Mixture of painted render and face brickwork to match existing with upper walls and dormer cheeks to be Marley Eternit Cedral weatherboarding - (light grey coloured).
- WINDOWS/DOORS - White framed PVC double glazed units.

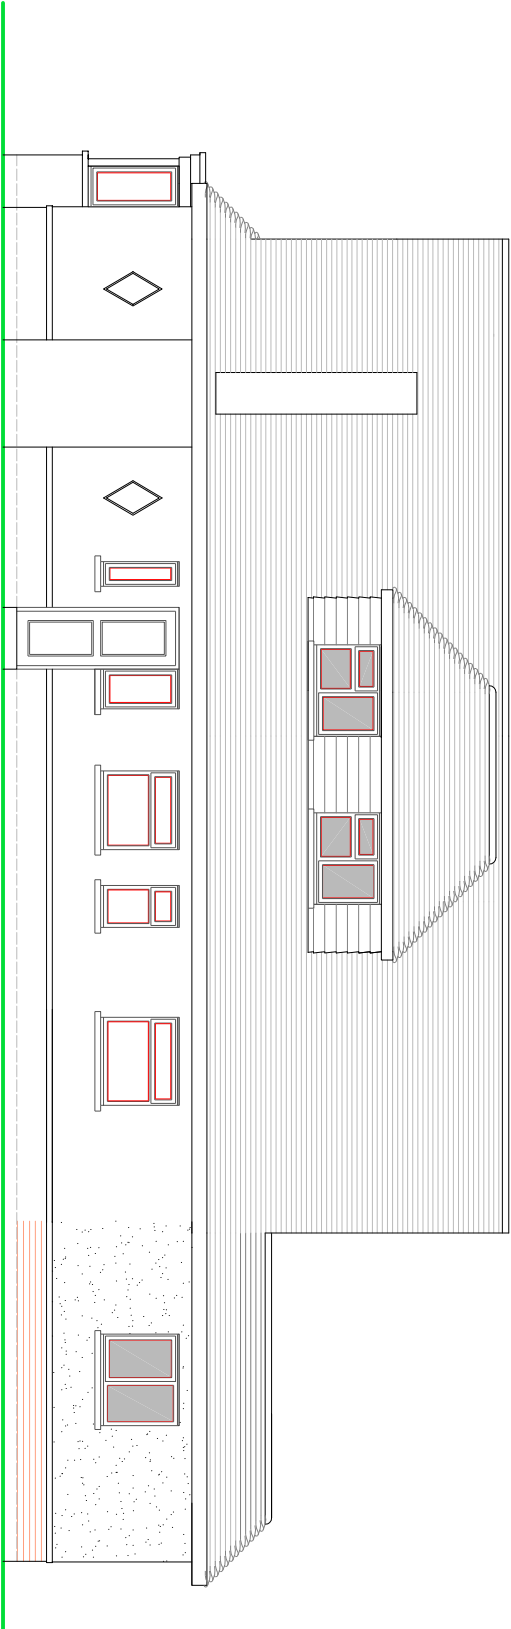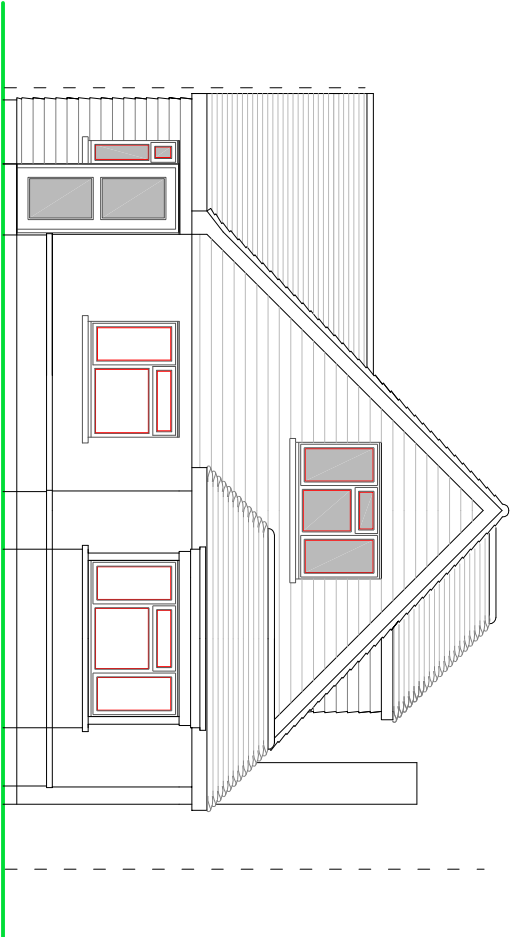

FRONT ELEVATION

SIDE ELEVATION

PROPOSED ELEVATIONS

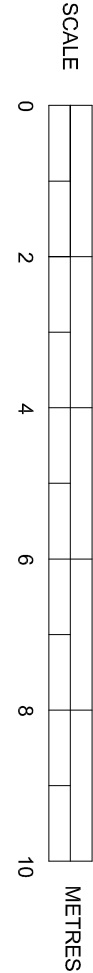

SUSSEX BUILDING CONSULTANCY LIMITED

30 MANSFIELD ROAD, NORTH BERSTED,
BOGNOR REGIS, WEST SUSSEX.

SCALE - 1/100 REV - E DATE - 14/03/2018

LABC
partner
3 NORTHGATE ROAD
BOGNOR REGIS
PO21 3LZ
TEL - (01243) 961379