



Written dimensions on these drawings shall take precedence over scaled dimensions. Contractors shall verify and be responsible for all dimensions and conditions on the project and this office must be notified of any variations from the dimensions and conditions shown by these drawings prior to commencing work. All dimensions are deemed to be made from the centre of the building unless otherwise stated. No liability is accepted for any errors or omissions prior to entering into any contract.

This drawing is the property of the author. Copyright is reserved by me and the drawing is issued on condition that it is not copied, reproduced, altered or disclosed to any third party without my written consent. Any use of the content in writing of the author is prohibited.

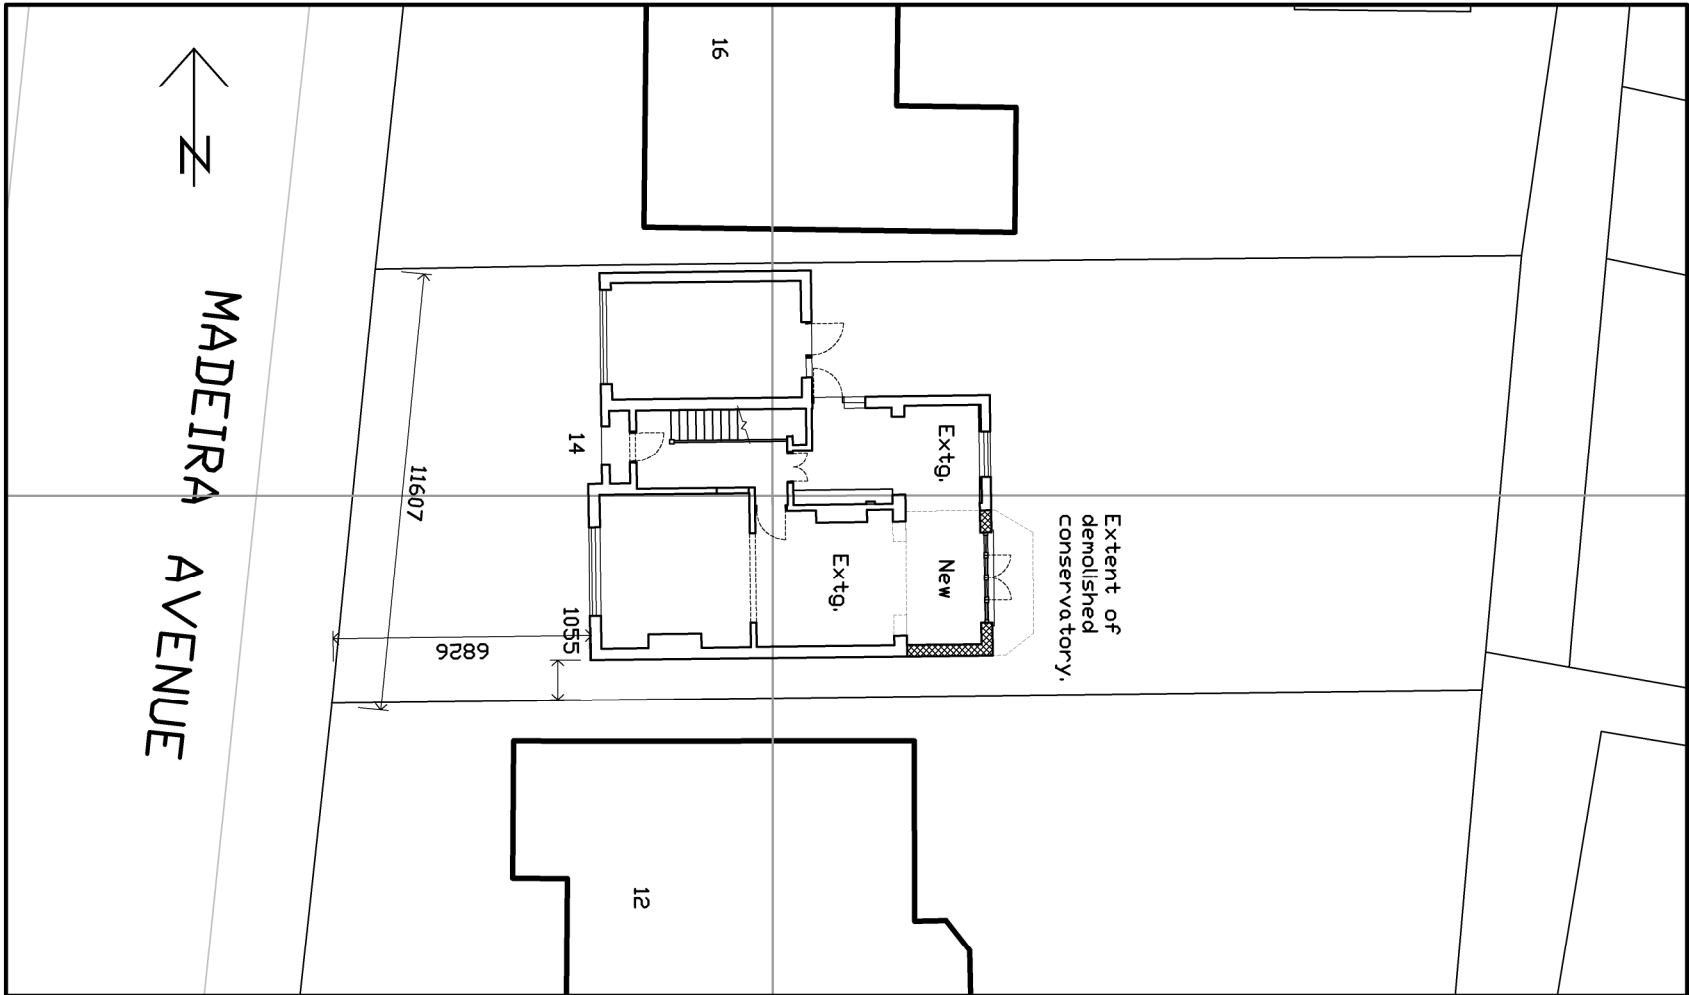

BLOCK PLAN @ 1:200 scale

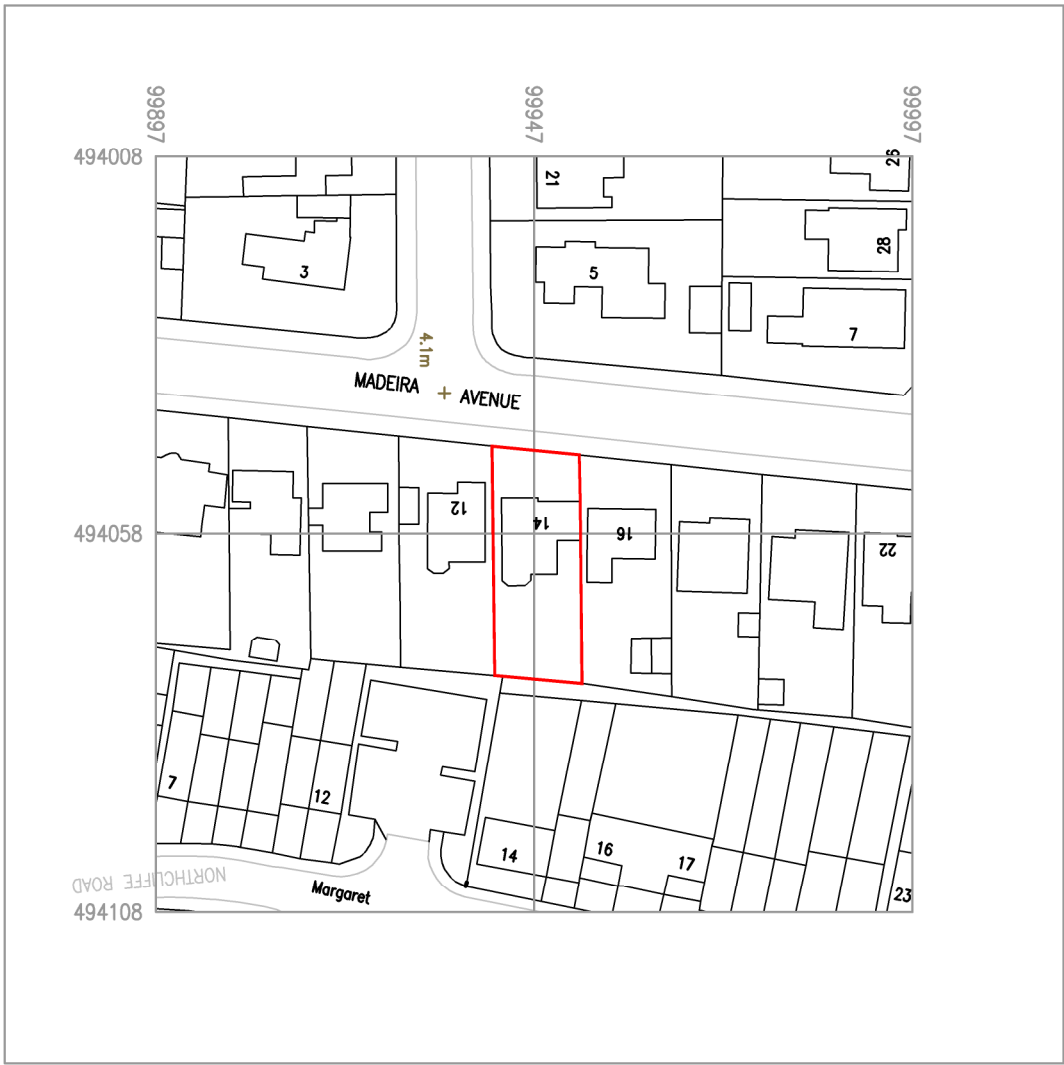

Metres

Produced on 04 March 2019 from the Ordnance Survey National Geographic Database and incorporating surveyed revision available at this date.

This map shows the area bounded by 494008,99897 494008,99997 494108,99997 494108,99897. Reproduction in whole or part is prohibited without the prior permission of Ordnance Survey. Crown copyright 2019. Supplied by copla ltd trading as UKPlanningMaps.com a licensed

Ordnance Survey partner (100054135).

Data licensed for 1 year, expiring 04 March 2020. Unique plan reference: v1c/325089/441978

LOCATION PLAN @ 1:1250 scale

drawing title	scale	scale	scale
	1:200 & 1:1250 @A3	1:200 & 1:1250 @A3	1:200 & 1:1250 @A3

client	date	description	dn	chk
Mr. & Mrs Strowger 14 Madeira Drive Bognor Regis West Sussex PO22 8BY				
project	date	description	dn	chk
Alterations to: 14 Madeira Avenue PO22 8BY				
drawing title	date	checked	checked	checked
Location & Block Plans	12.02.19	mp	mp	mp
job no.	drawing no.	revision	1021	102