




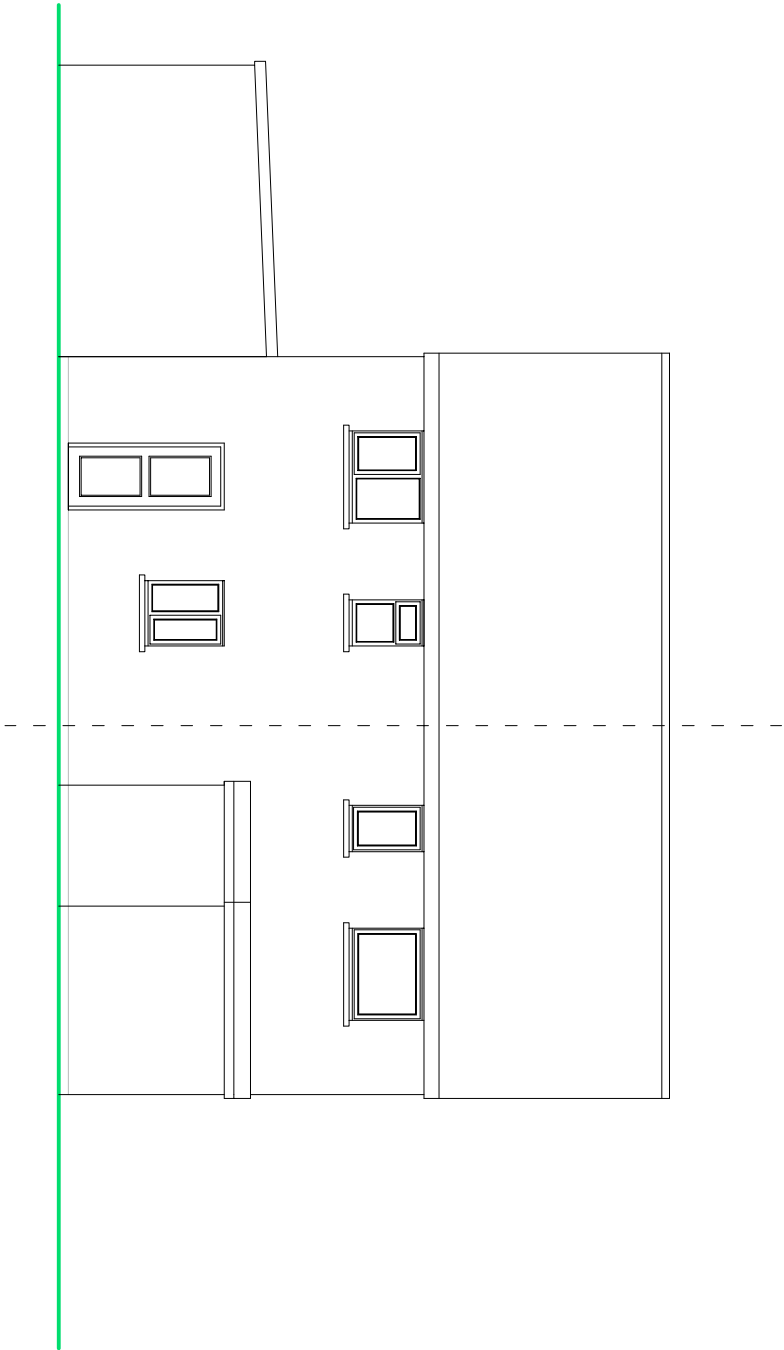

REAR ELEVATION

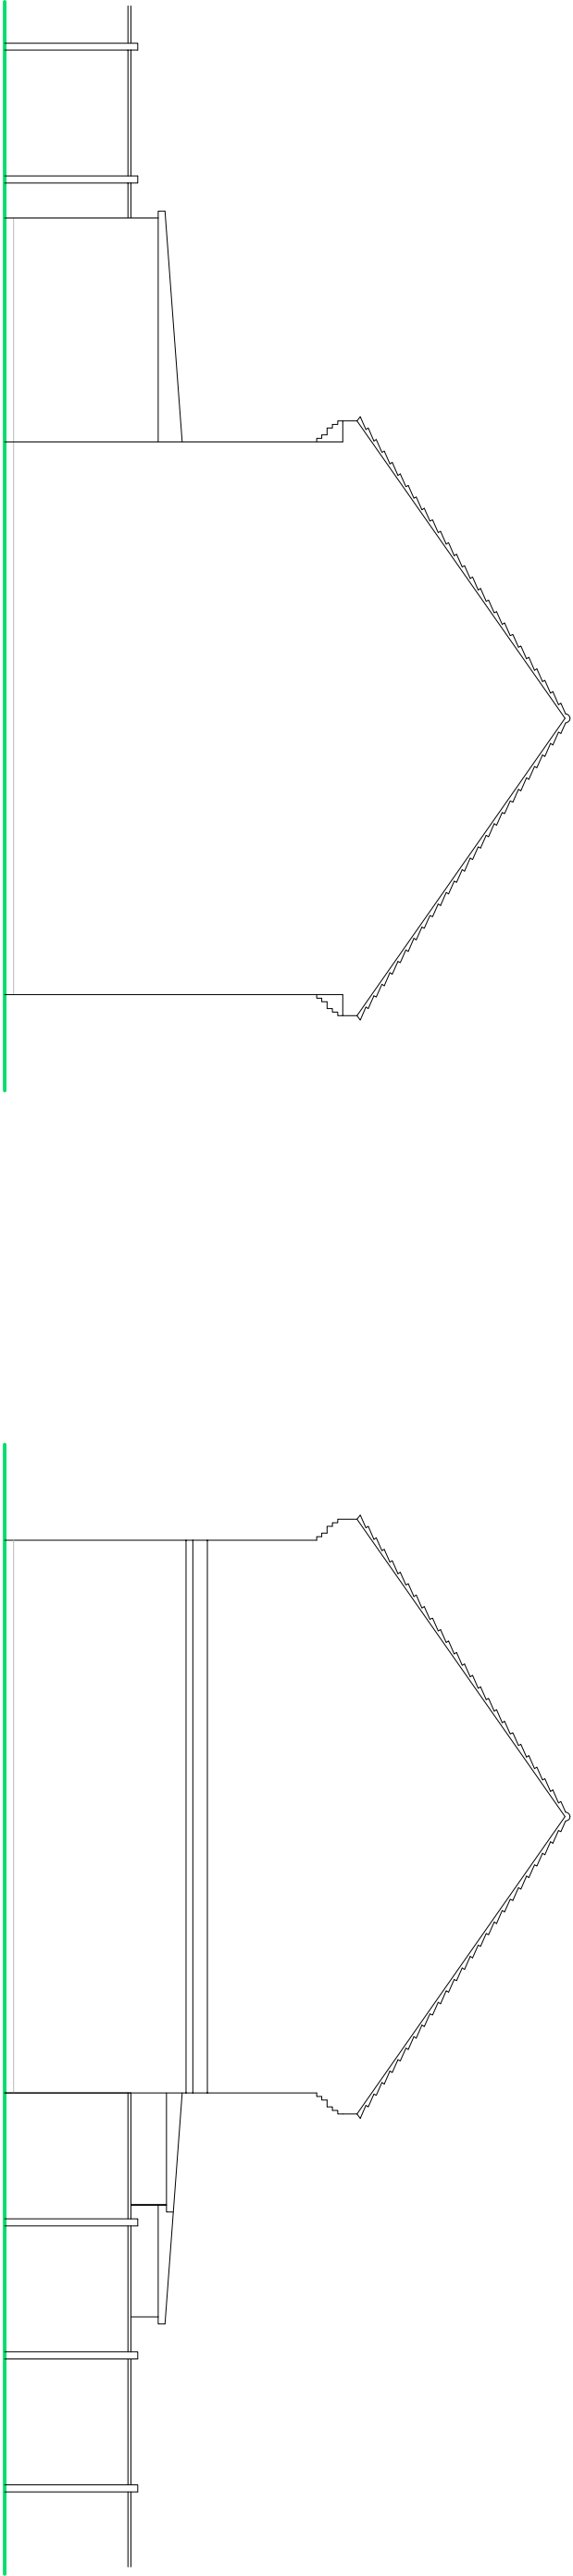


SIDE ELEVATION

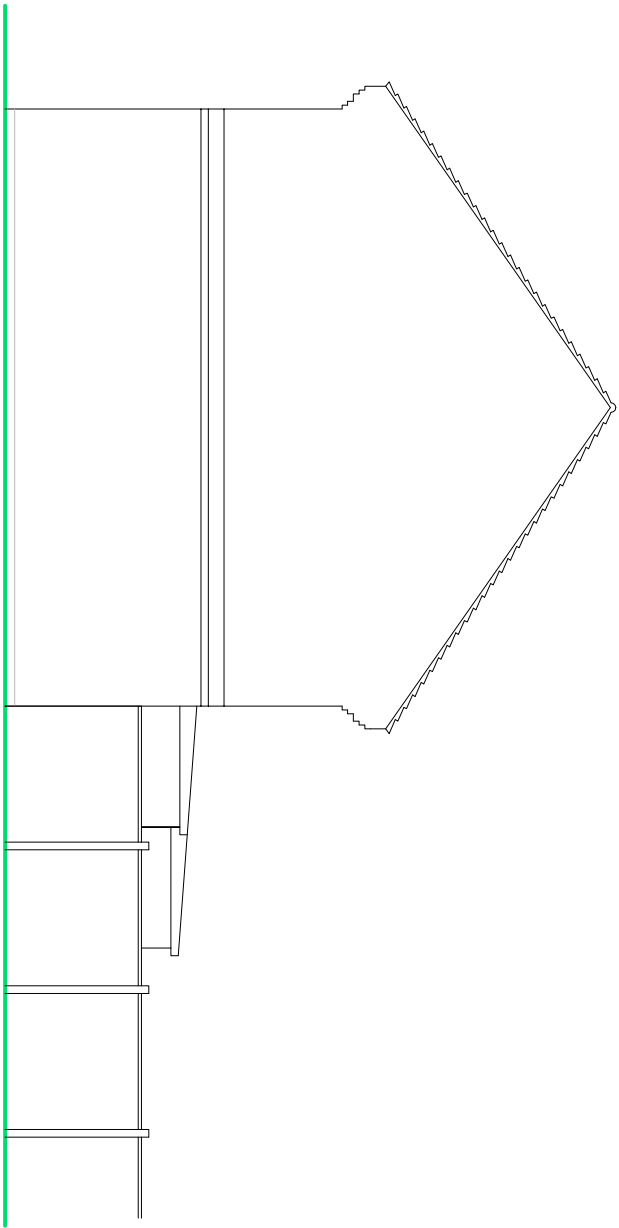

SIDE ELEVATION

EXISTING ELEVATIONS

- NOTES
- ROOF - Interlocking tiles to pitched roof.
 - WALLS - Face brick detail to external walls.
 - WINDOWS/DOORS - White framed PVC double glazed units.

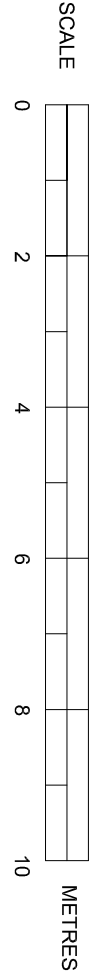

SUSSEX BUILDING CONSULTANCY LIMITED	SBCL
25 KEW GARDENS, BOGNOR REGIS.	3 MORTHCOTE ROAD BOGNOR REGIS PO21 2LZ
SCALE - 1/100 REV - DATE - 09/01/2011	TEL/FAX - (01243) 981379