



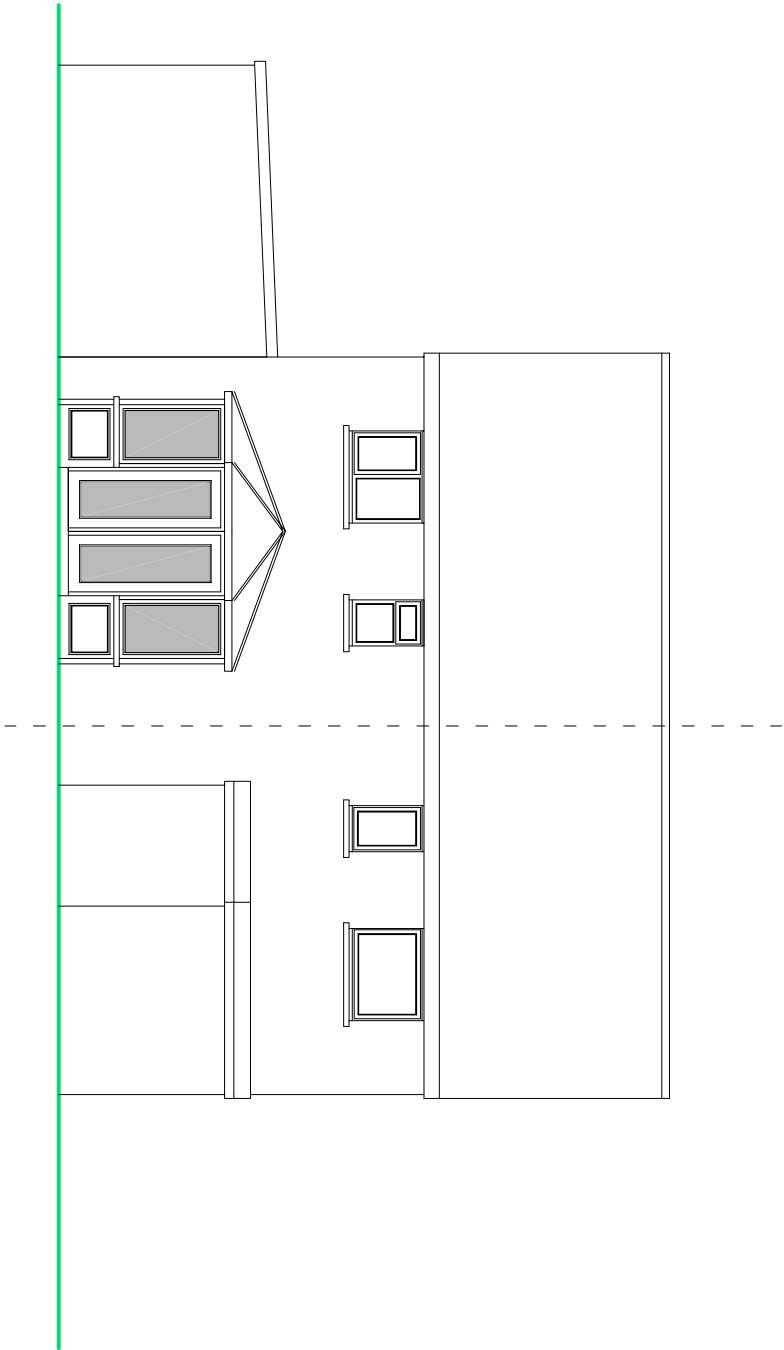

REAR ELEVATION

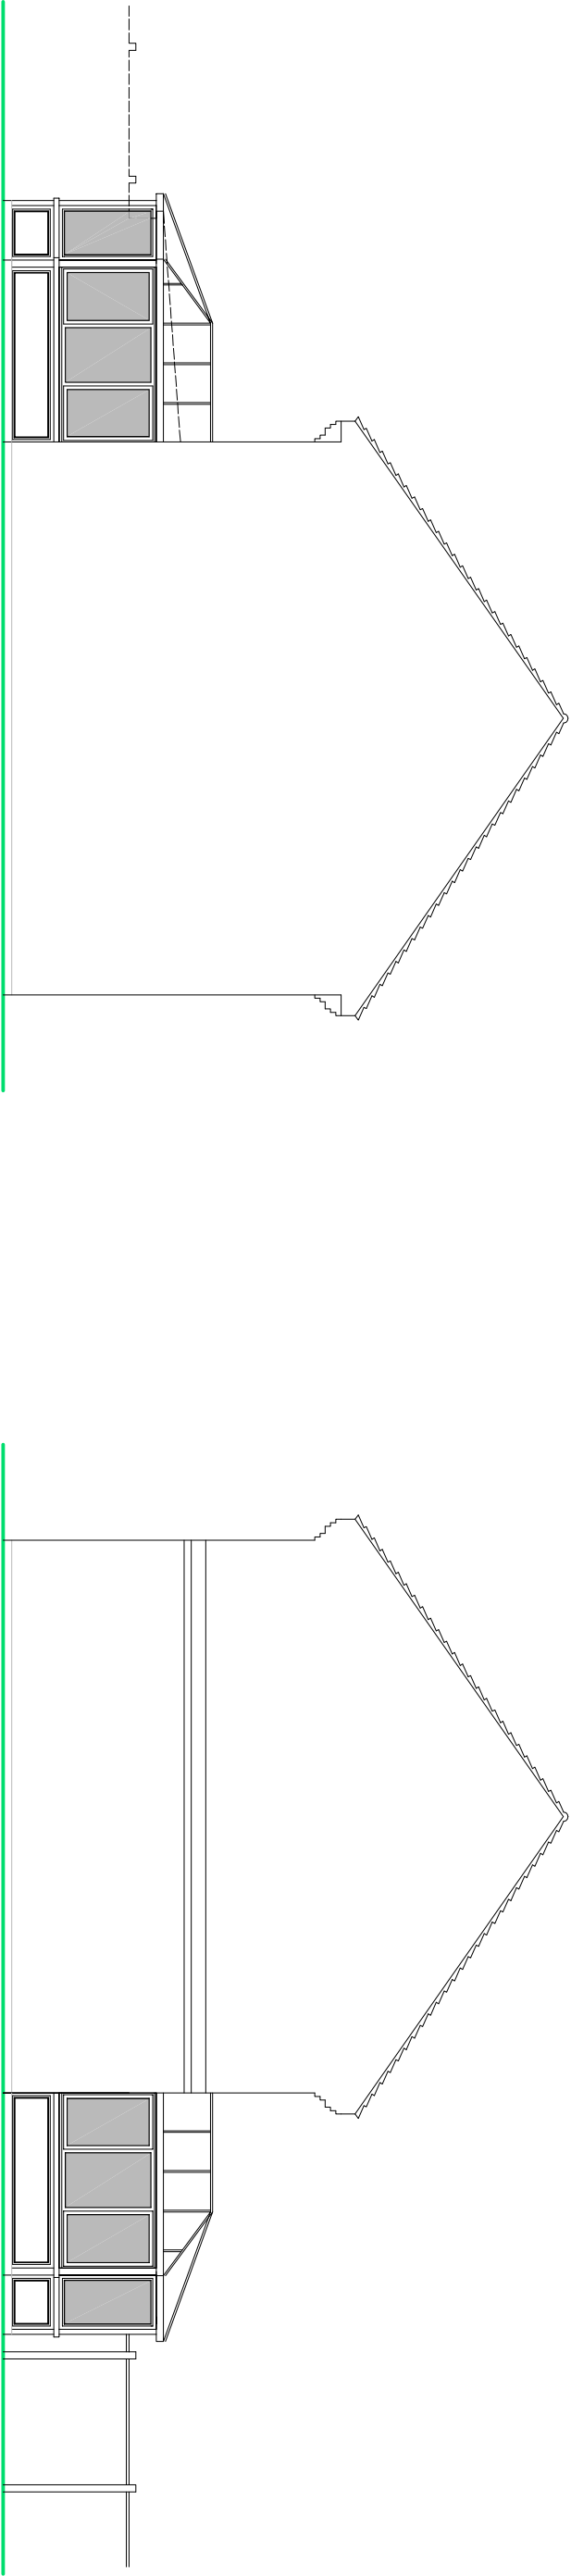


SIDE ELEVATION

SIDE ELEVATION

NOTES

- ROOF - Interlocking tiles to pitched roof with polycarbonate roof to conservatory.
- WALLS - White PVC panel to extension external walls.
- WINDOWS/DOORS - White framed PVC double glazed units.

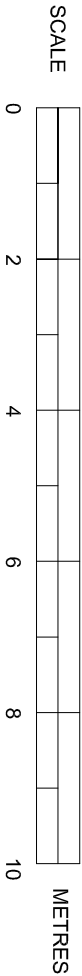

PROPOSED ELEVATIONS

SUSSEX BUILDING CONSULTANCY LIMITED	SBCL
25 KEW GARDENS, BOGNOR REGIS.	3 MORTHOPE ROAD BOGNOR REGIS PO21 3LZ
SCALE - 1/100 REV - DATE - 09/01/2011	TEL/FAX - (01243) 861379