


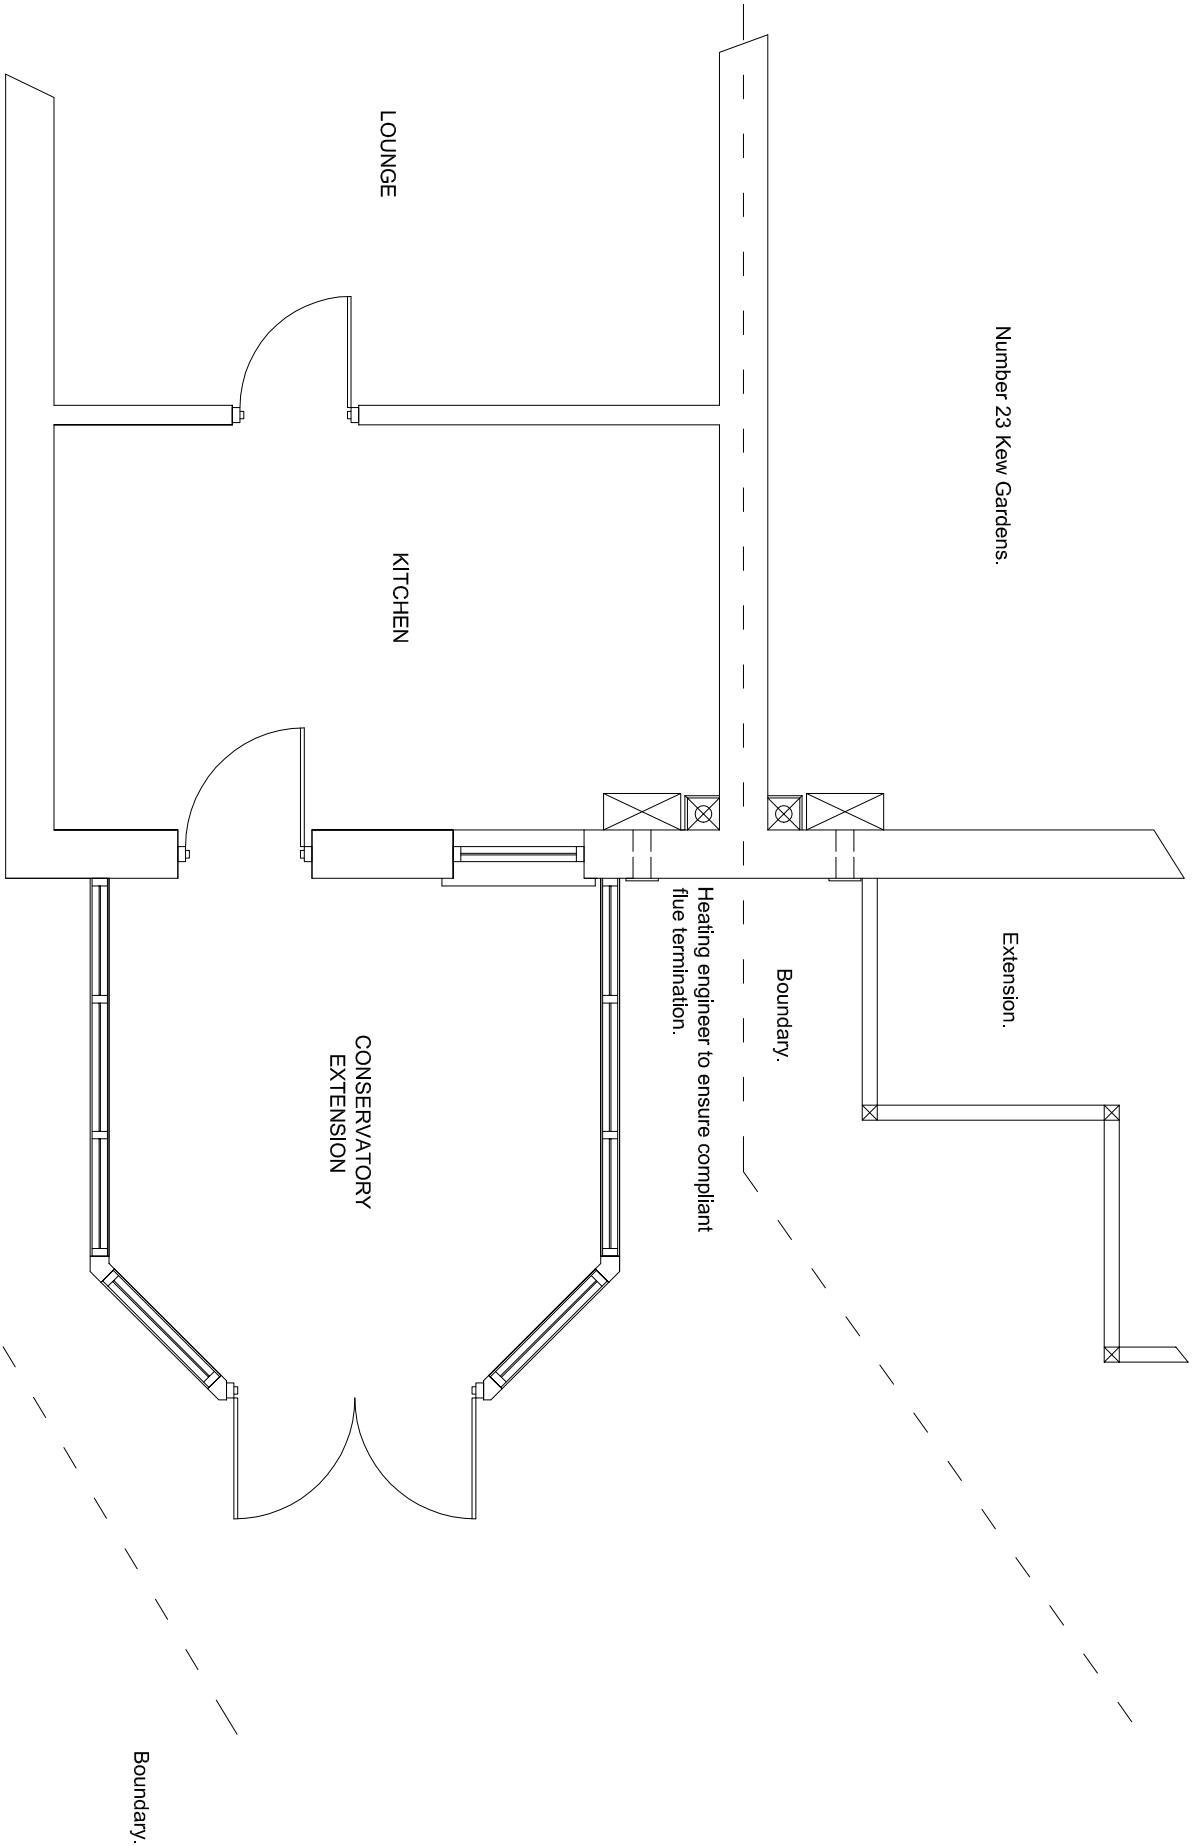

Number 23 Kew Gardens.

Extension.

Boundary.

Heating engineer to ensure compliant
flue termination.


LOUNGE

KITCHEN

CONSERVATORY
EXTENSION

Boundary.

PROPOSED GROUND FLOOR PLAN

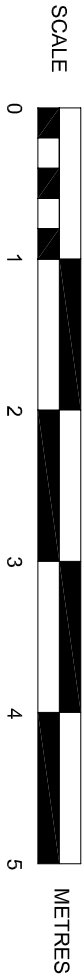

SUSSEX BUILDING CONSULTANCY LIMITED	SBCL
25 KEW GARDENS, BOGNOR REGIS, WEST SUSSEX.	
SCALE - 1/50 REV - DATE - 07/01/2011	
3 NORTHGOTE ROAD BOGNOR REGIS PO21 3LZ TEL/FAX - (01243) 861379	