


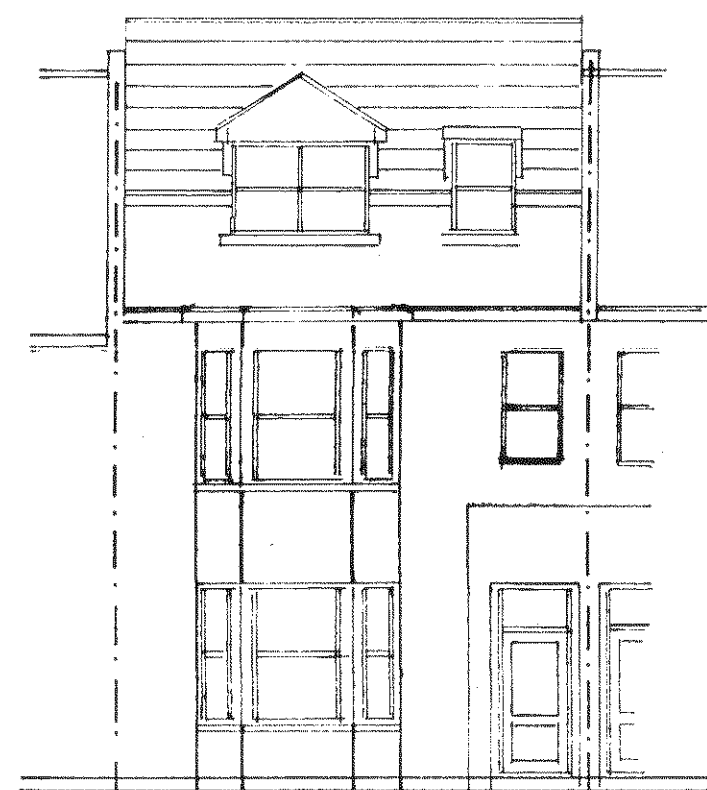


north




south

1 : 100

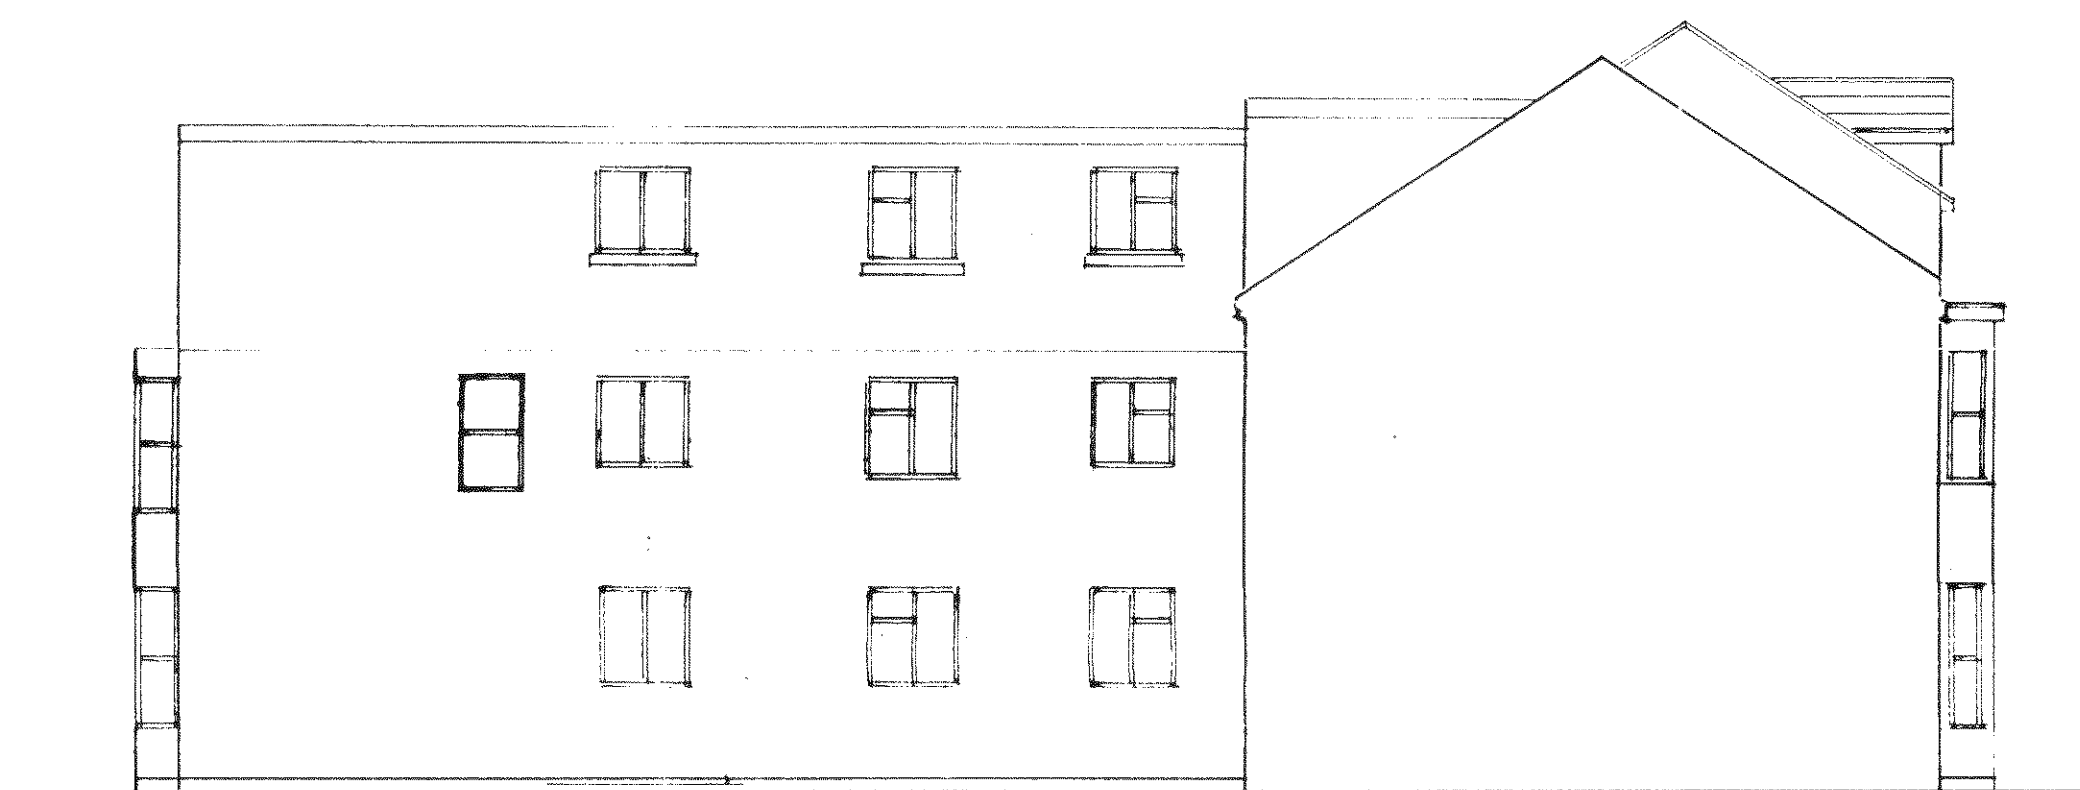

west

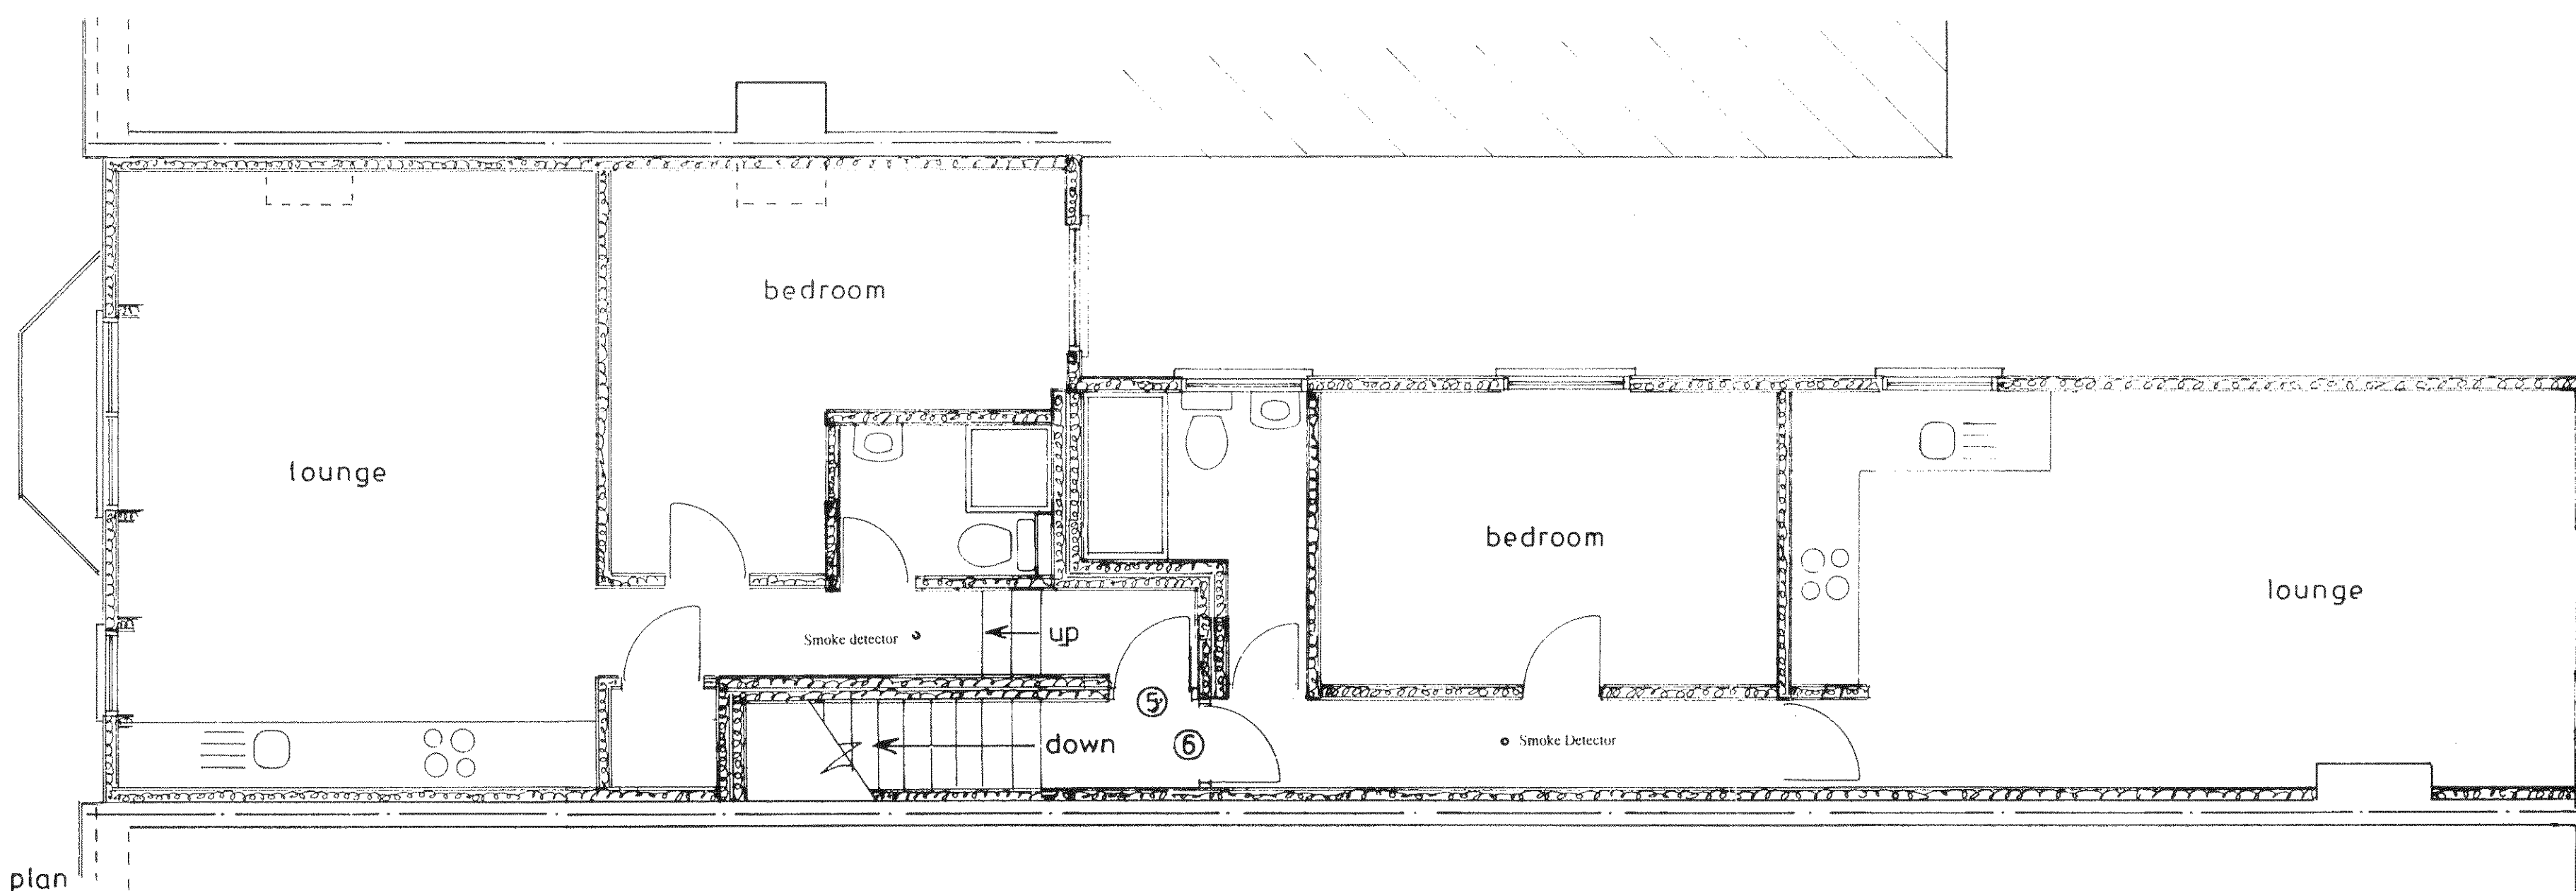

2nd floor plan

1 : 50

Proposed

PROPOSED CONVERSION OF DWELLING TO FORM 6 NO UNITS AT 112,ALDWICK ROAD,ALDWICK
FOR MR.S.WRIGHT.

sheet 2a of 5

Bryan Butcher
Rainbow Cottage
Nyetimber Lane PO21 3JX
Bognor Regis
01243 266871
07973 233442
bryan.butcher@btinternet.com
www.bryanbutcher.com