

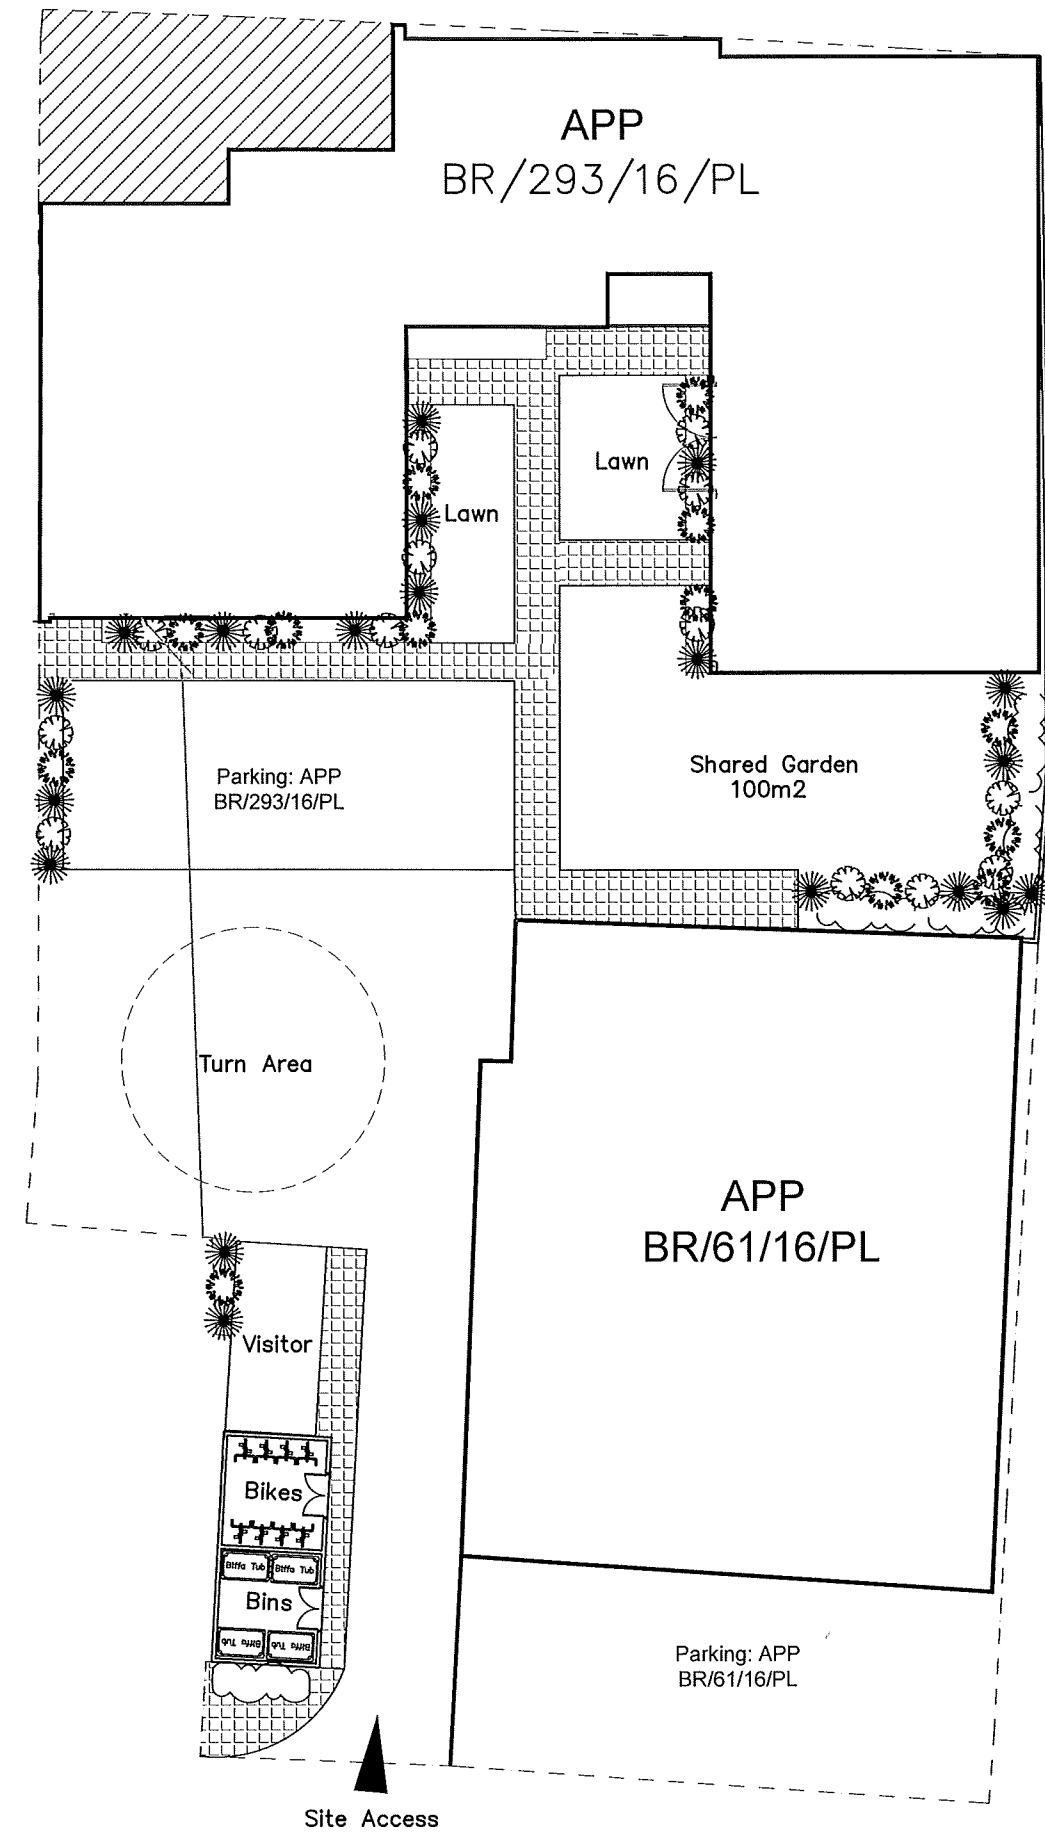
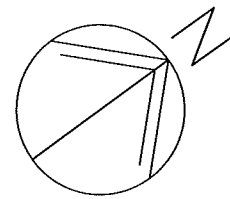
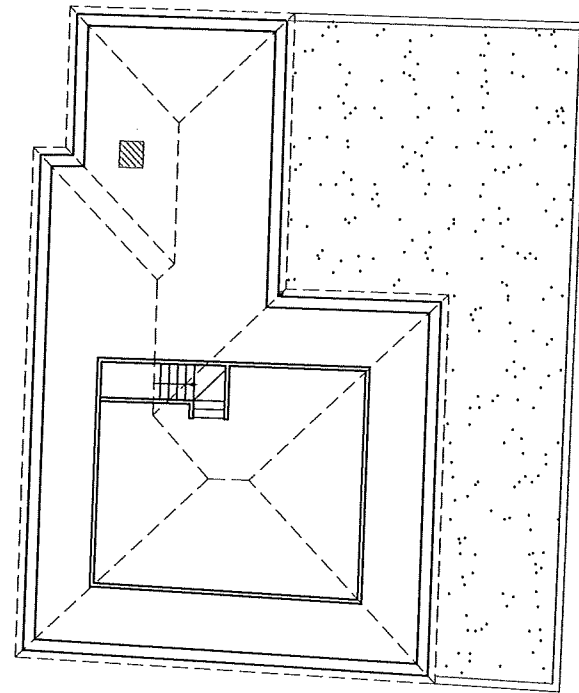


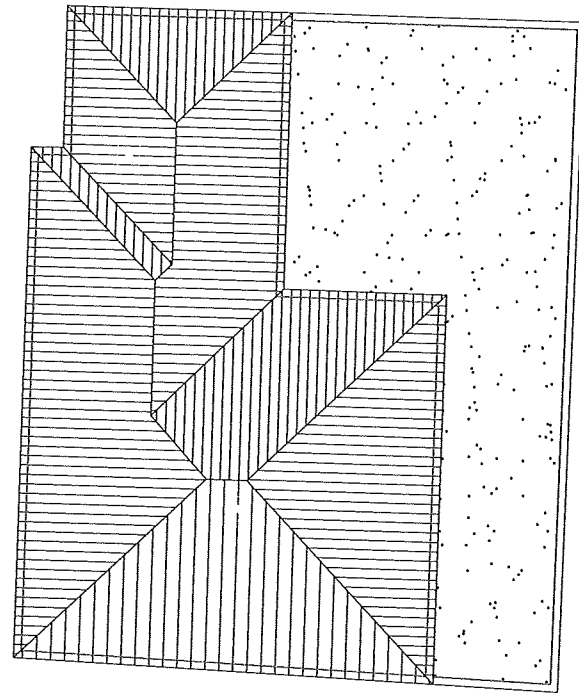

66 Hawthorn Road
Bognor Regis
P021 2DD

Existing Site
and Loft Plans

A.
B.
C.

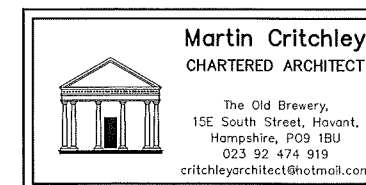

Scale A3 = 1:200
Drawn SAR
Date 15/10/16

1588-102⁰

metres 10 20 30 40 50 60 70