


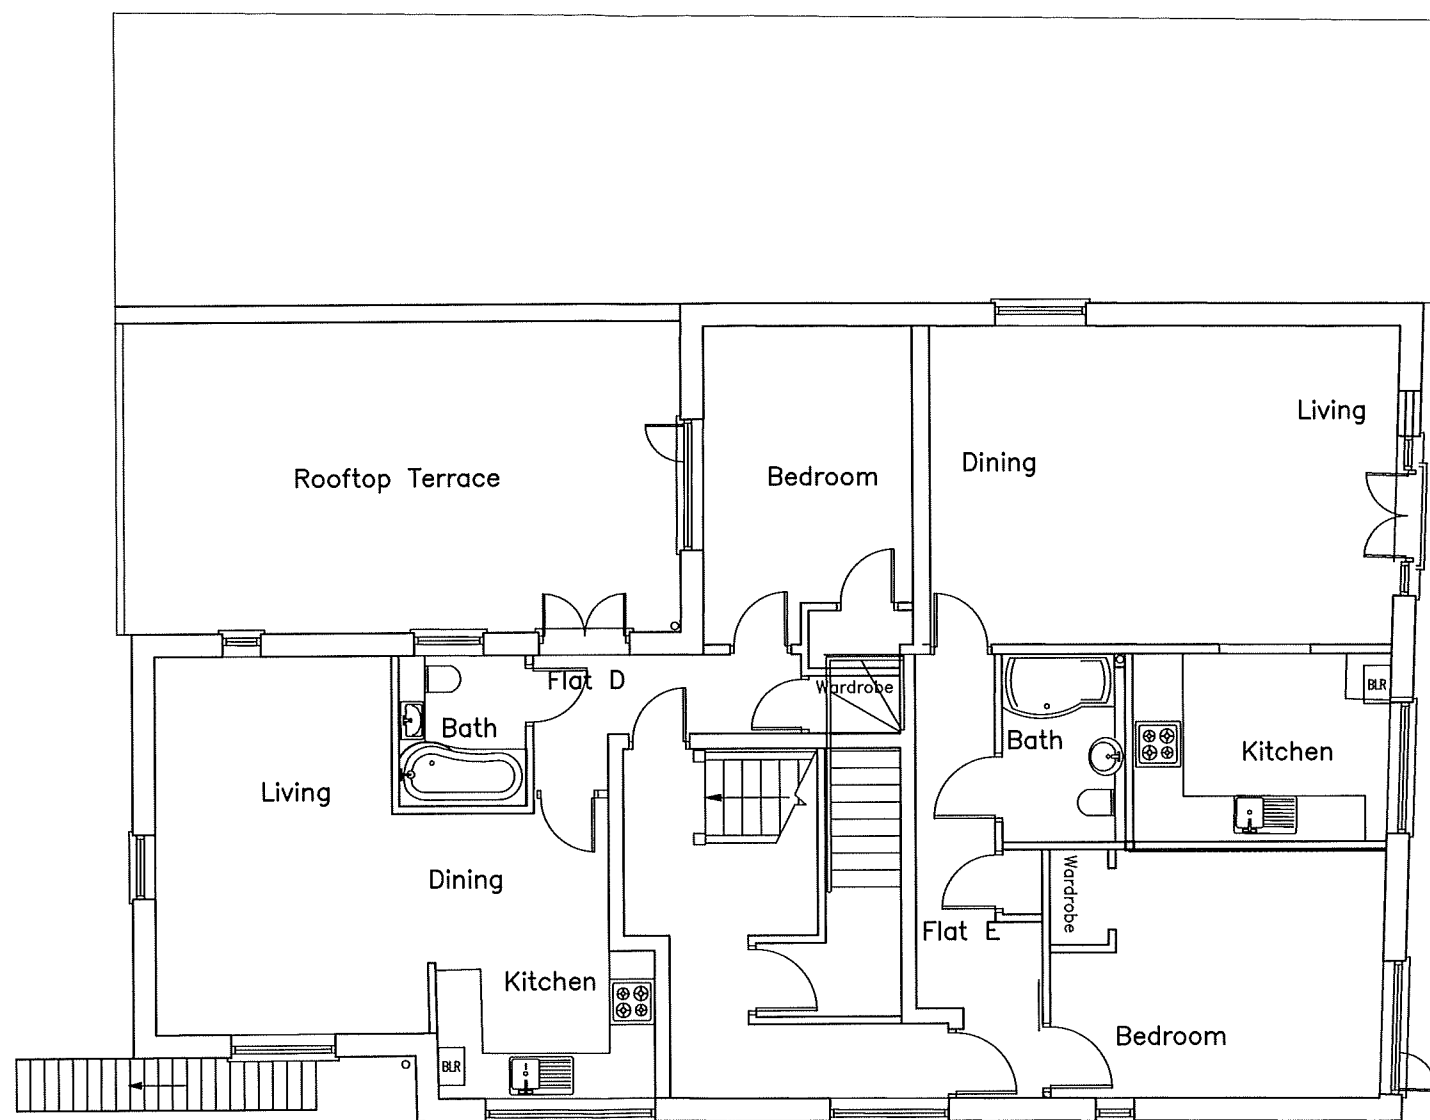


FIRST

66 Hawthorn Road
Bognor Regis
PO21 2DD

EXISTING FIRST
FLOOR PLAN

Revisions
A.

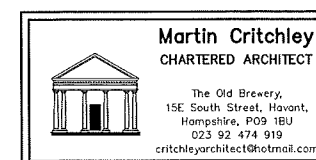

Scale A3 = 1:100 A1 = 1:50
Drawn SAR/JGF/BLB
Date 28/07/17

1588-233⁰

metres

10

20

30