

Proposed Dormer



Proposed Dormer Obscured Window

Proposed Roof Windows

Proposed Dormer

Proposed Dormer Obscured Window


Proposed Roof Windows

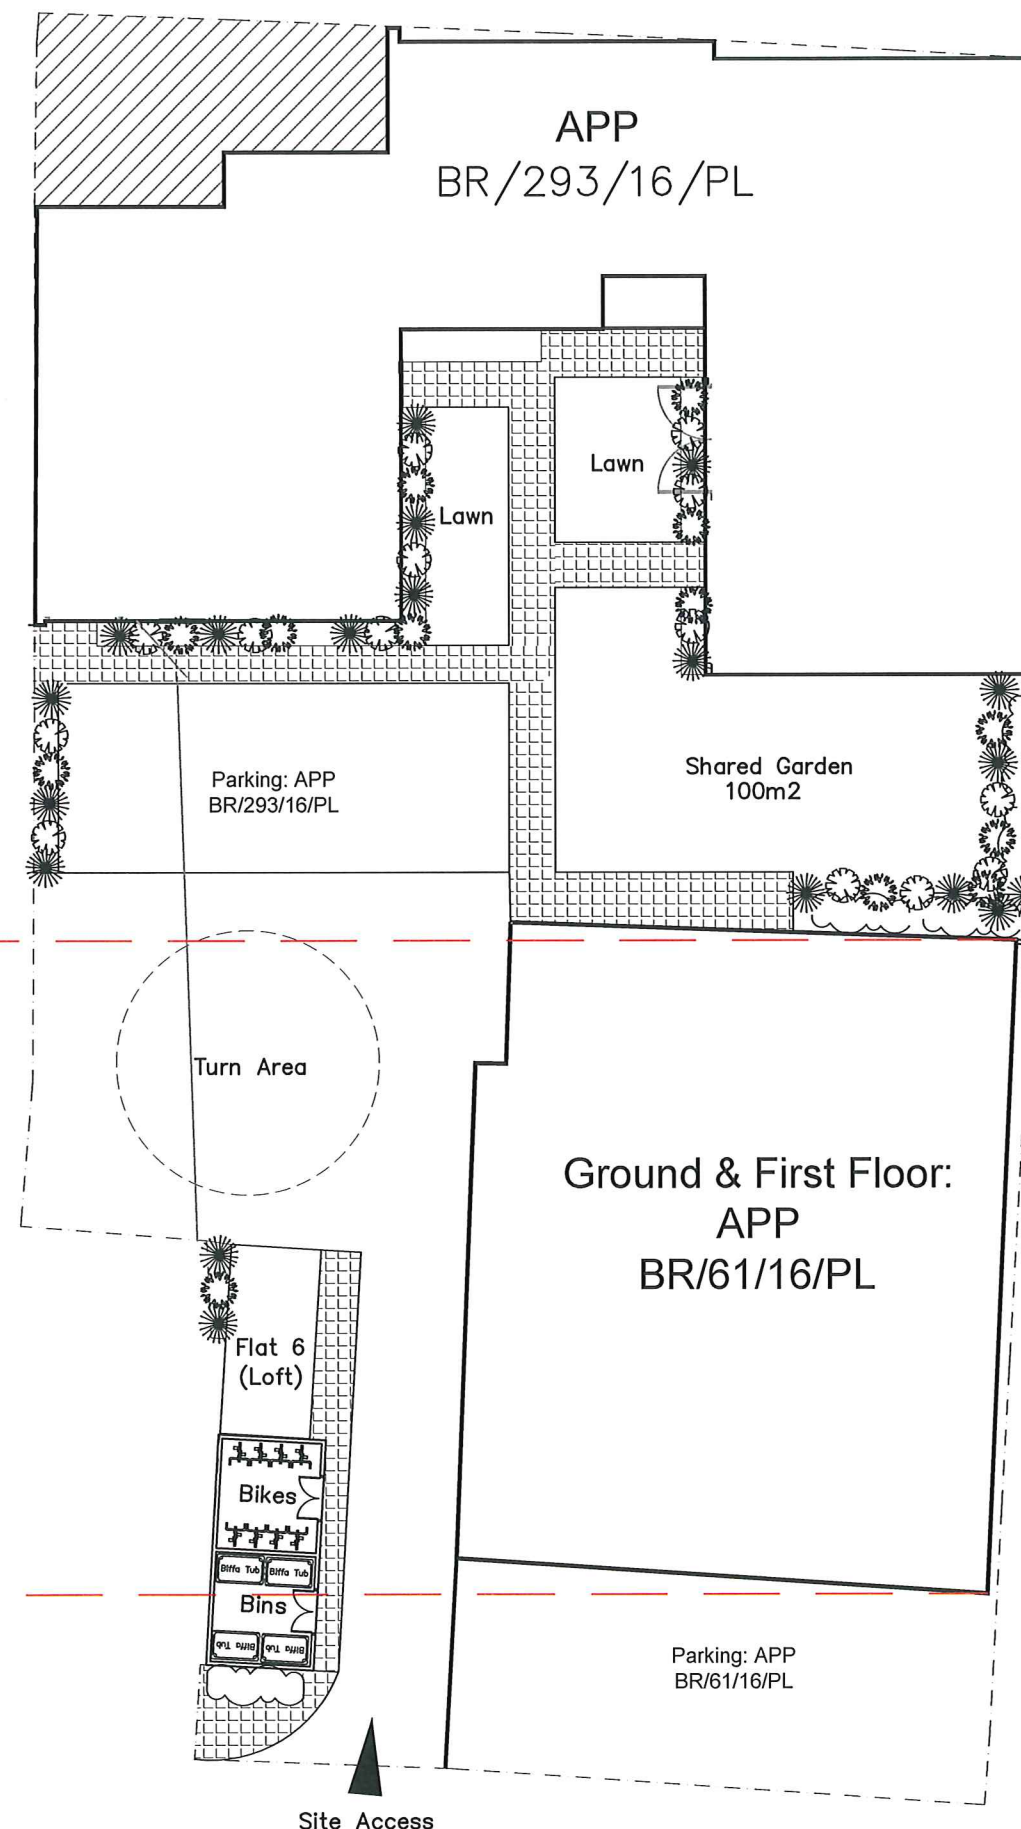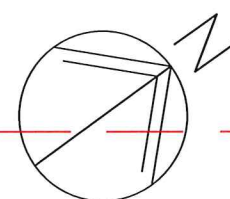

66 Hawthorn Road
Bognor Regis
PO21 2DD

Proposed Site
and Loft Plans

A.
B.
C.

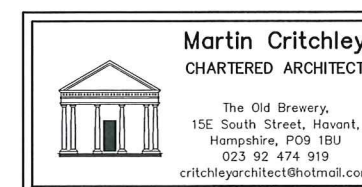

Scale A3 = 1:200
Drawn SAR
Date 15/10/16

1588-463⁰

metres 10 20 30 40 50 60 70