


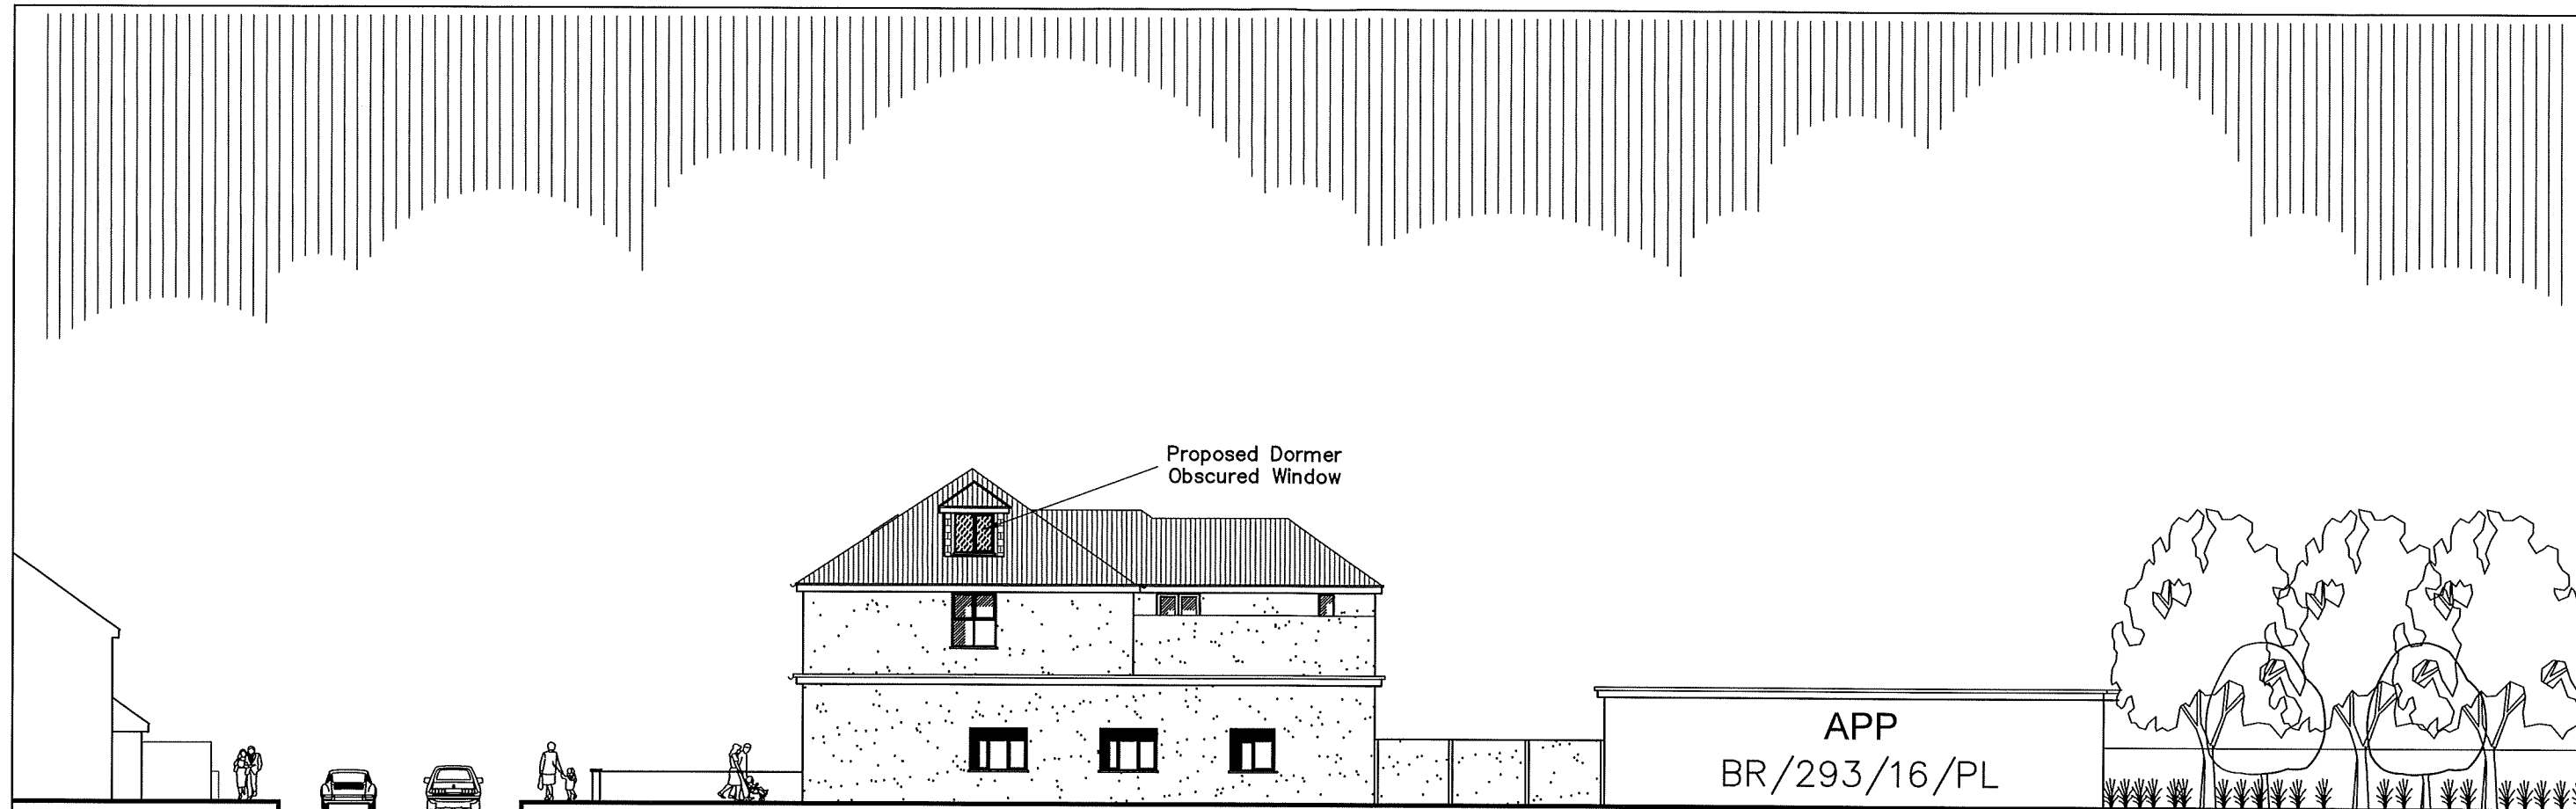

NORTH EAST SITE ELEVATION




SOUTH WEST SITE ELEVATION

66 Hawthorn Road
Bognor Regis
P021 2DD

Proposed
Elevations

Revisions

- A.
- B.
- C.

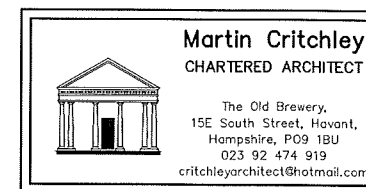

Scale A3 = 1:200
Drawn SAR
Date 01/03/16

1588-507⁰

