


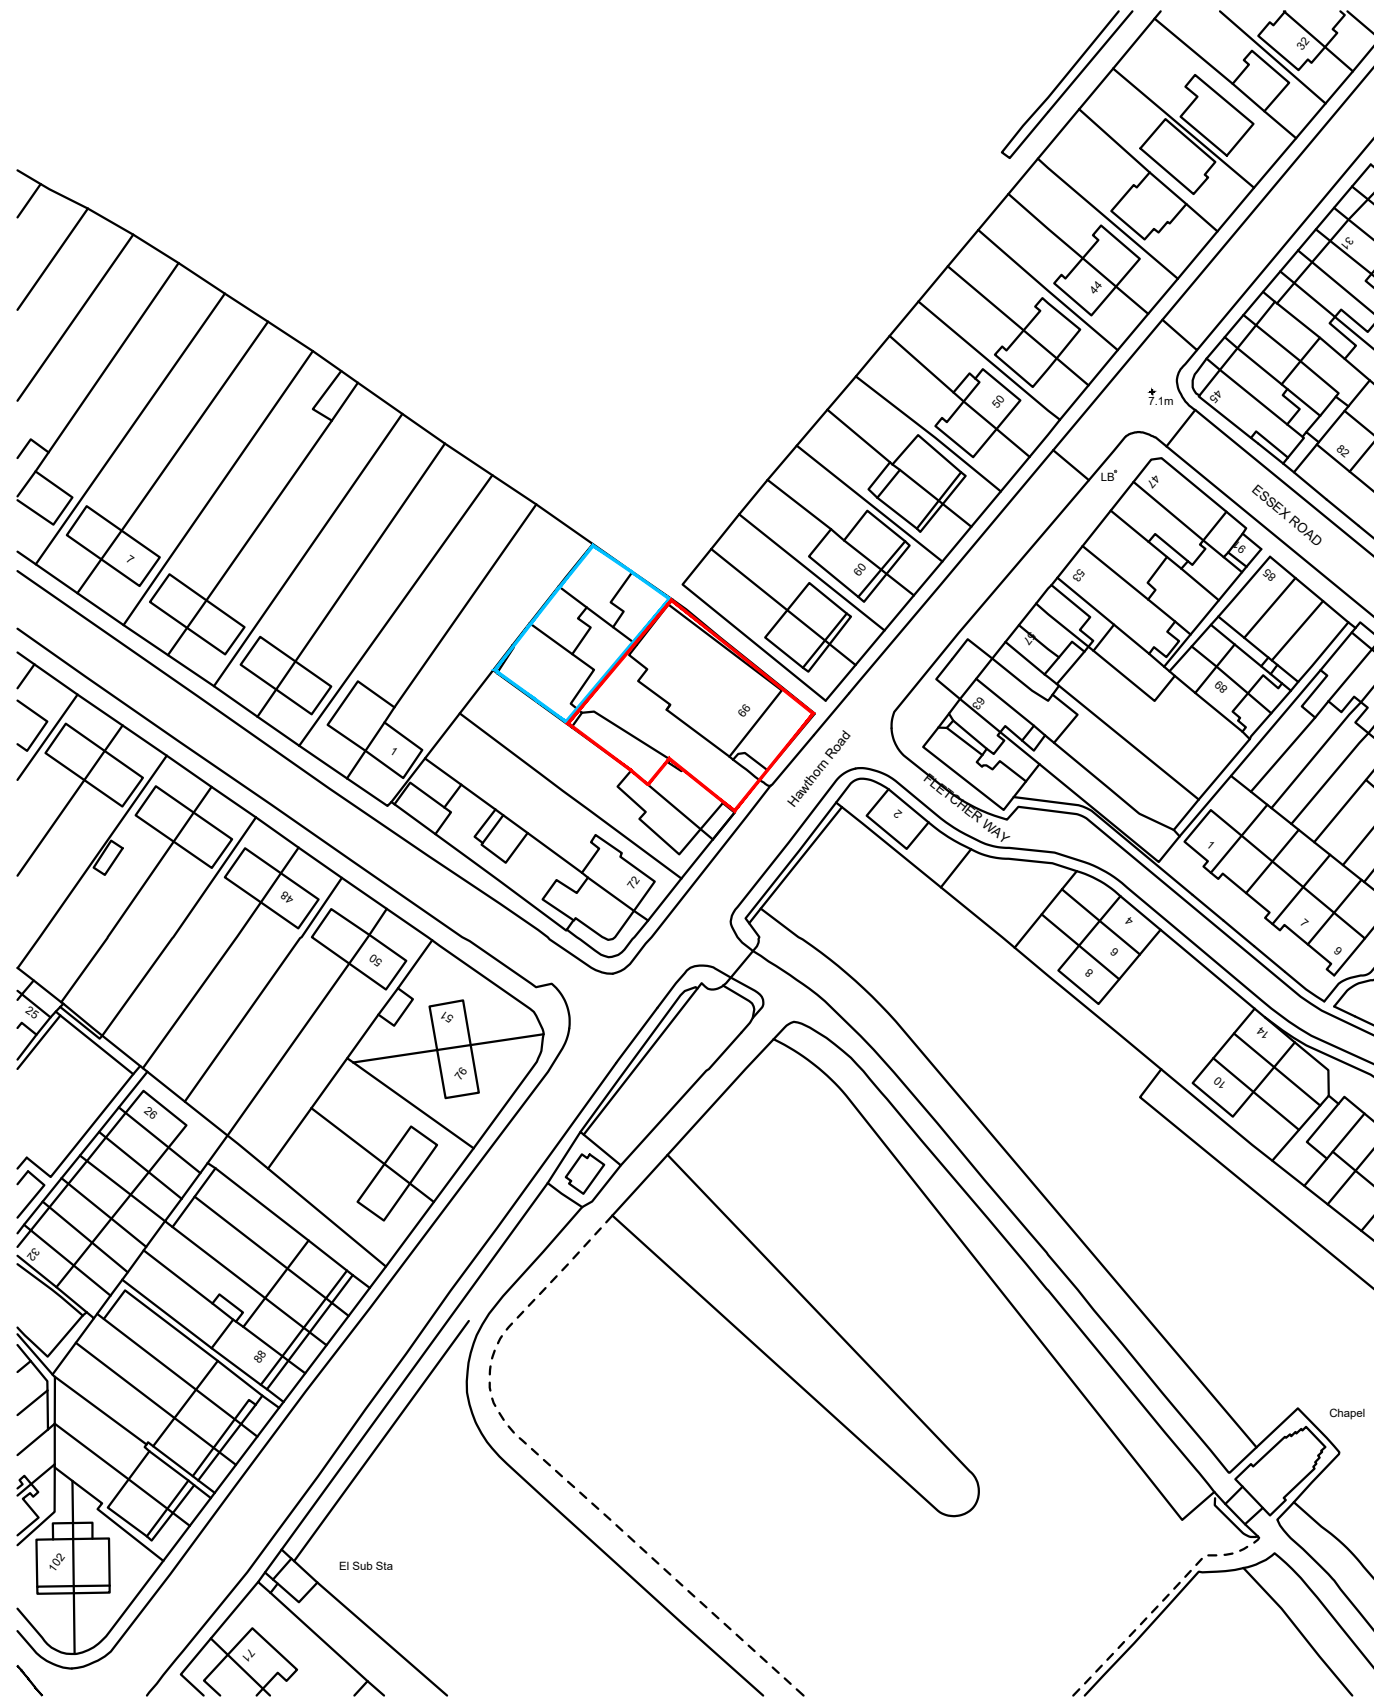

LOCATION PLAN 1:1250


m 10 20 30 40

66 Hawthorn Road,
Bognor Regis,
P021 2DD

SITE PLANS

Revisions

- A. Block Plan Amendments 15/01/18
- B.
- C.
- D.

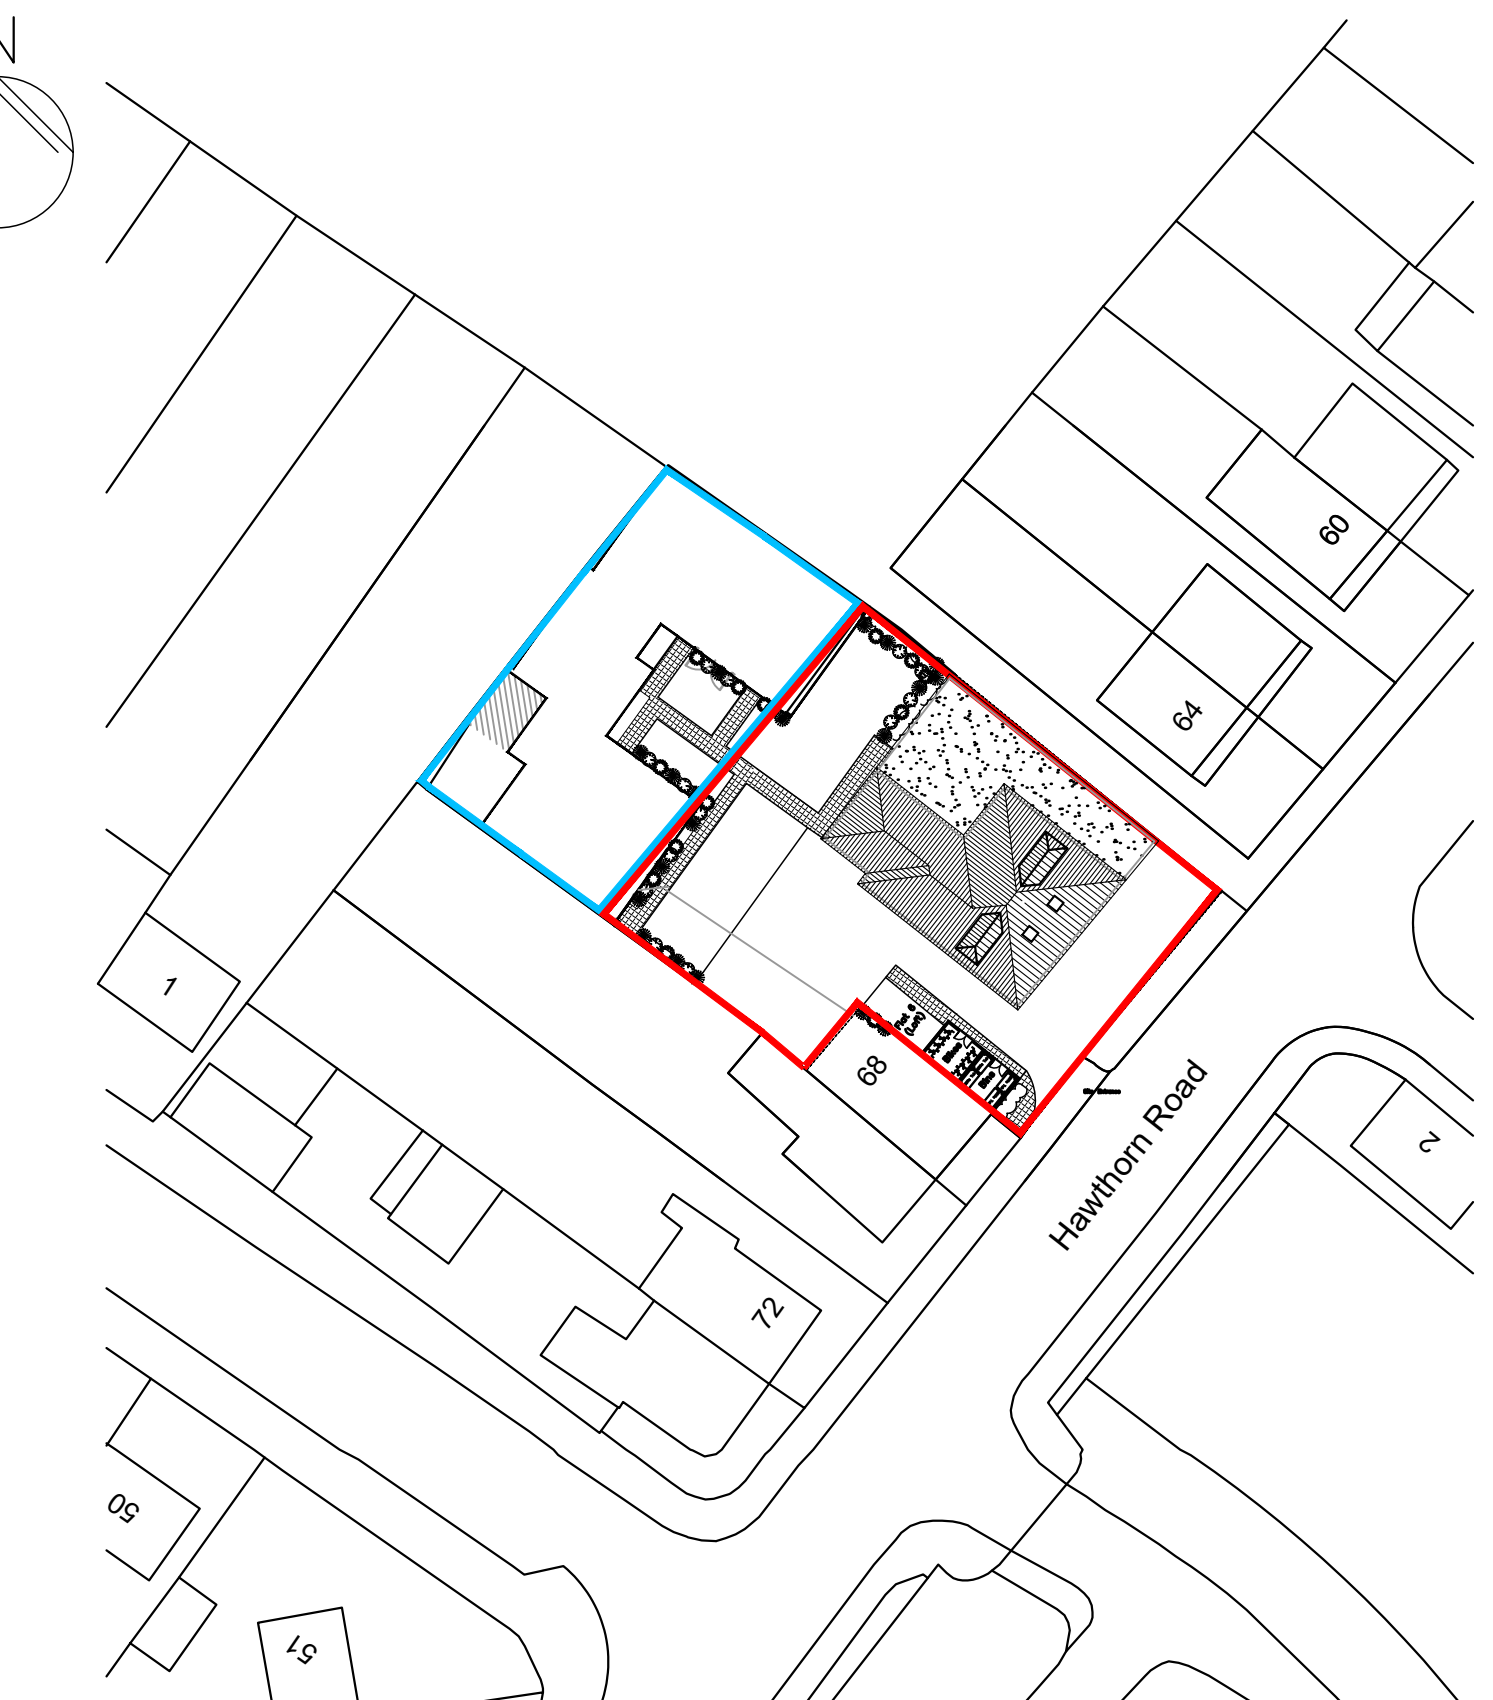

BLOCK PLAN 1:500

metres 10 20 30 40



Scale A3 = AS SHOWN
Date 08/01/18
Drawn OS

1588-101^A

© Crown Copyright
All rights reserved.
Reproduced by Permission.
Licence No. 100046837