


General Notes:



Do not scale dimensions from this drawing, unless for Planning purposes.

The Contractor is responsible for checking all dimensions on site prior to commencement of the works.


This drawing is to be read in conjunction with the specification.

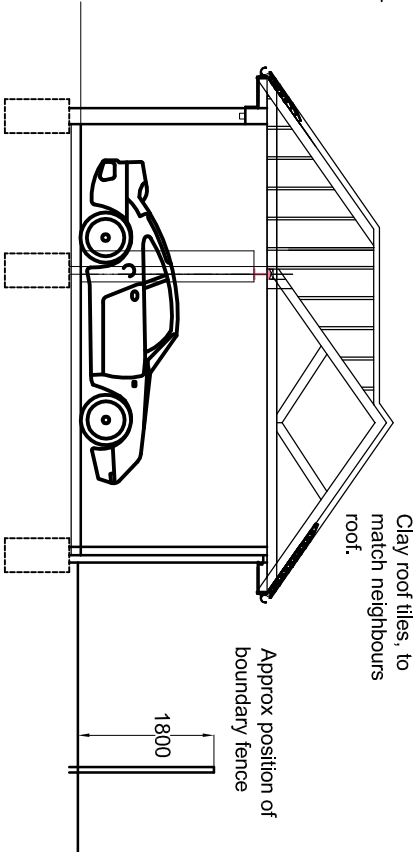

General Section
Scale: 1:100

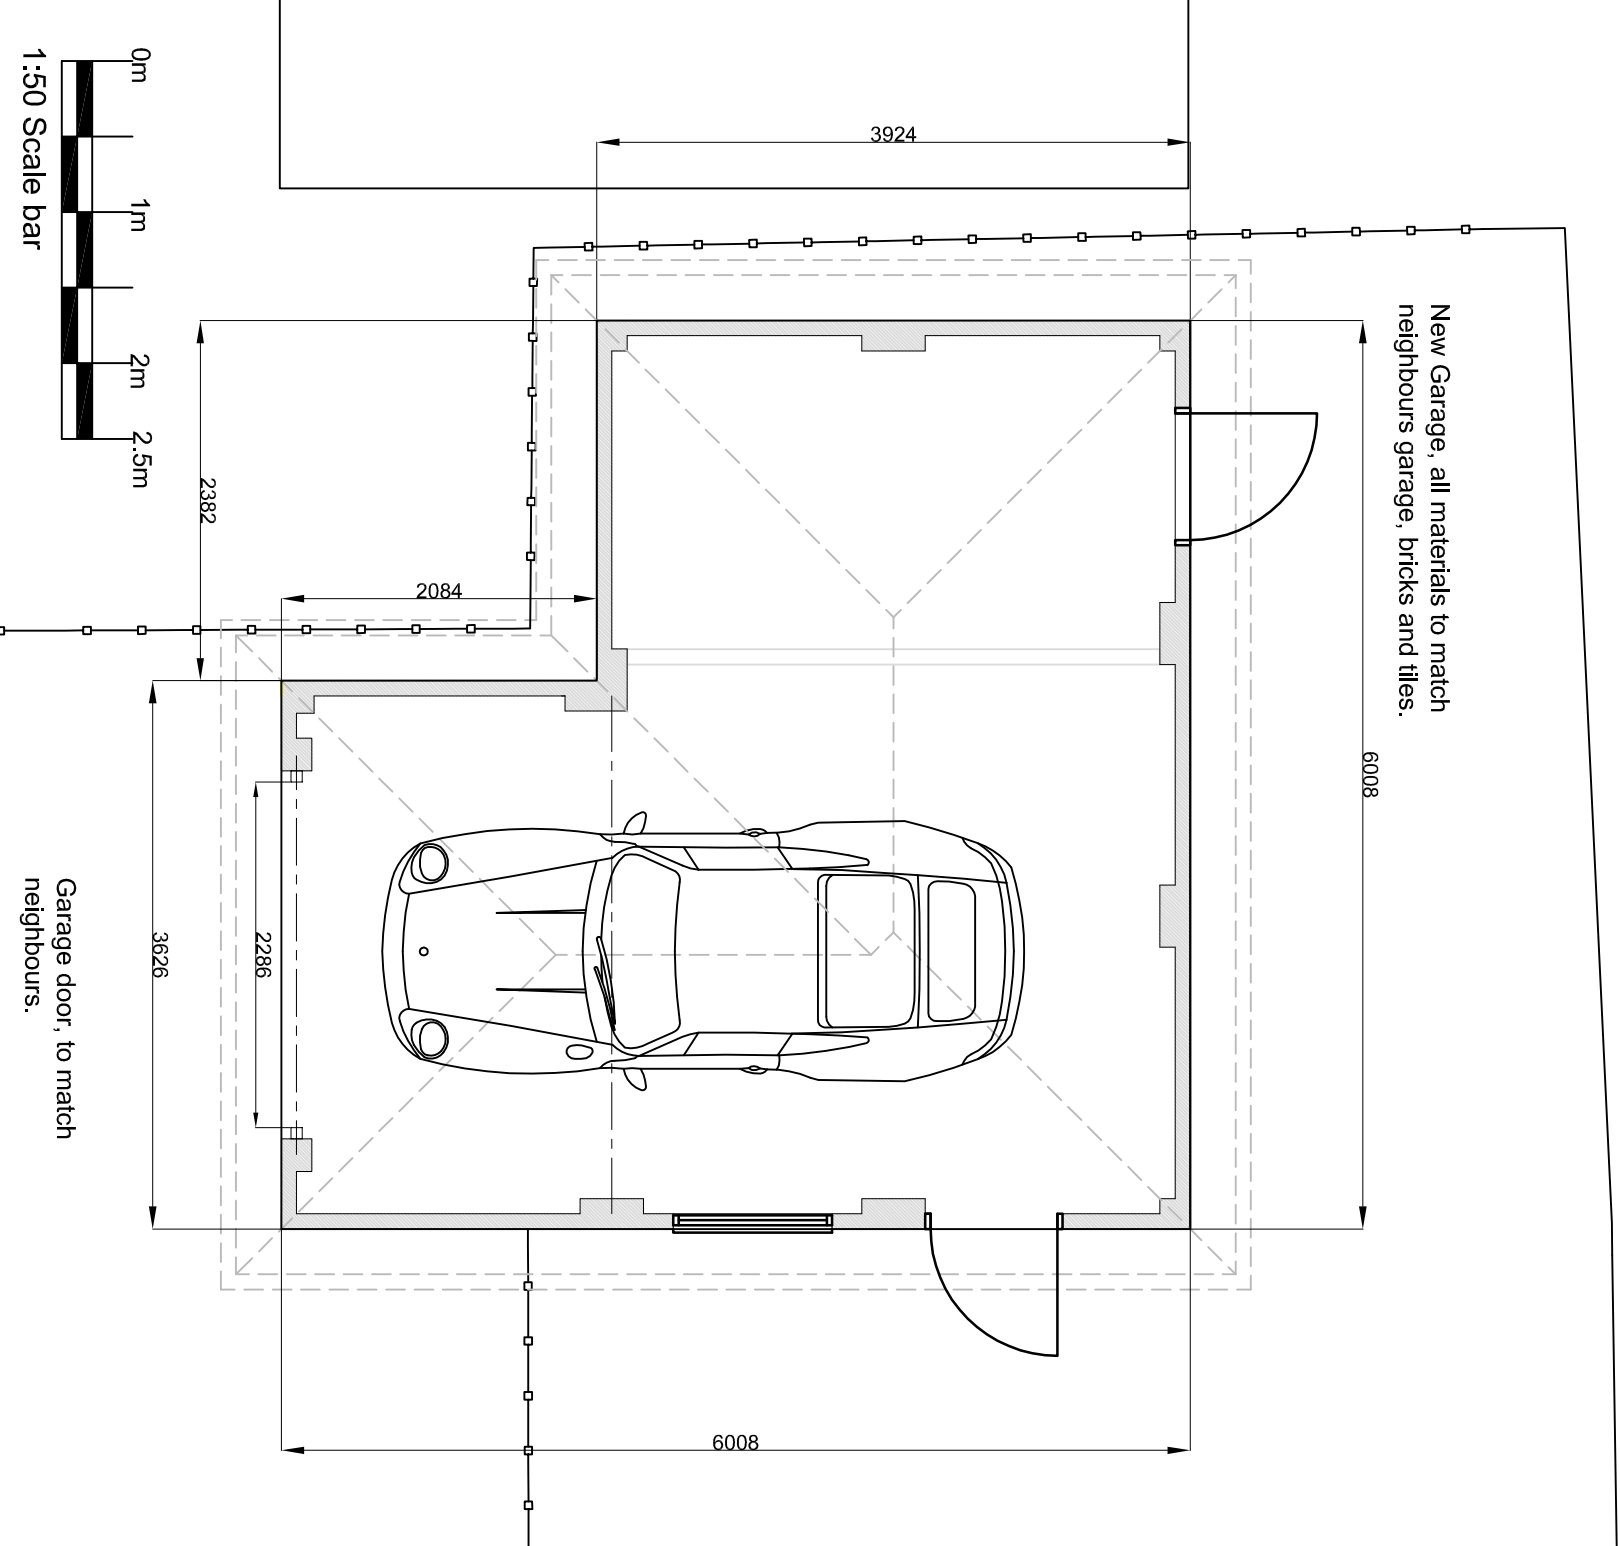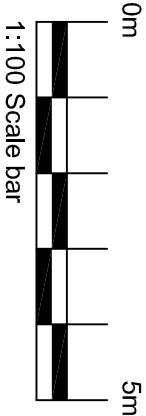

Elevations
Scale 1:100

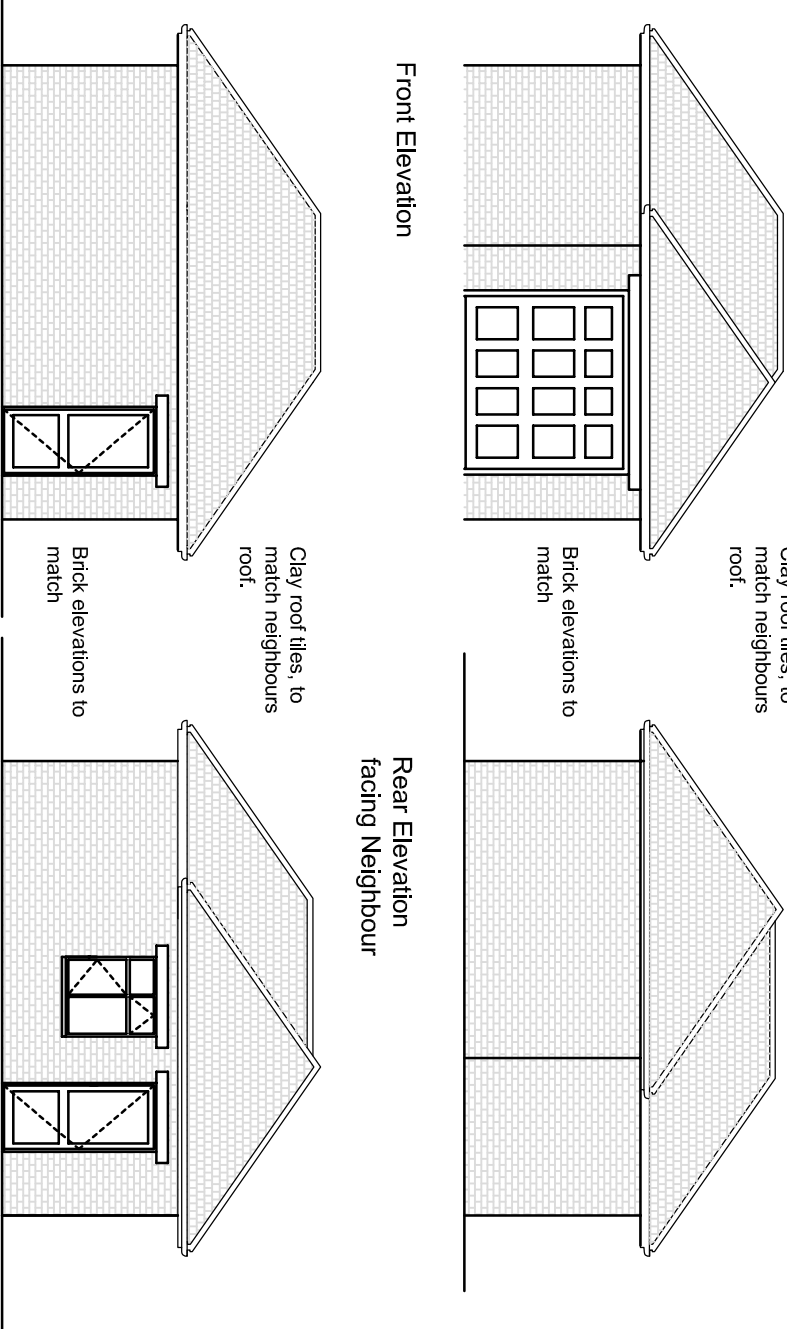

Brian Elstone Surveying Services Ltd Brian Elstone, MCIOB, RMAPS, MBEng Building Surveyor and Architectural Consultant Registered CDM Coordinator		Client: C. Hartley, 178 Hawthorn Road, Bognor Regis, PO21 2UY	
Project: Proposed Garage		Drawing Title: Garage Plan and Elevations.	
14 Sutton Avenue, Rustington, West Sussex, BN16 2ET Phone: 01903 784884, Mobile: 07710 593021, Email: brian@elstone.biz		Drawing Number: 1070-002	Revision: A