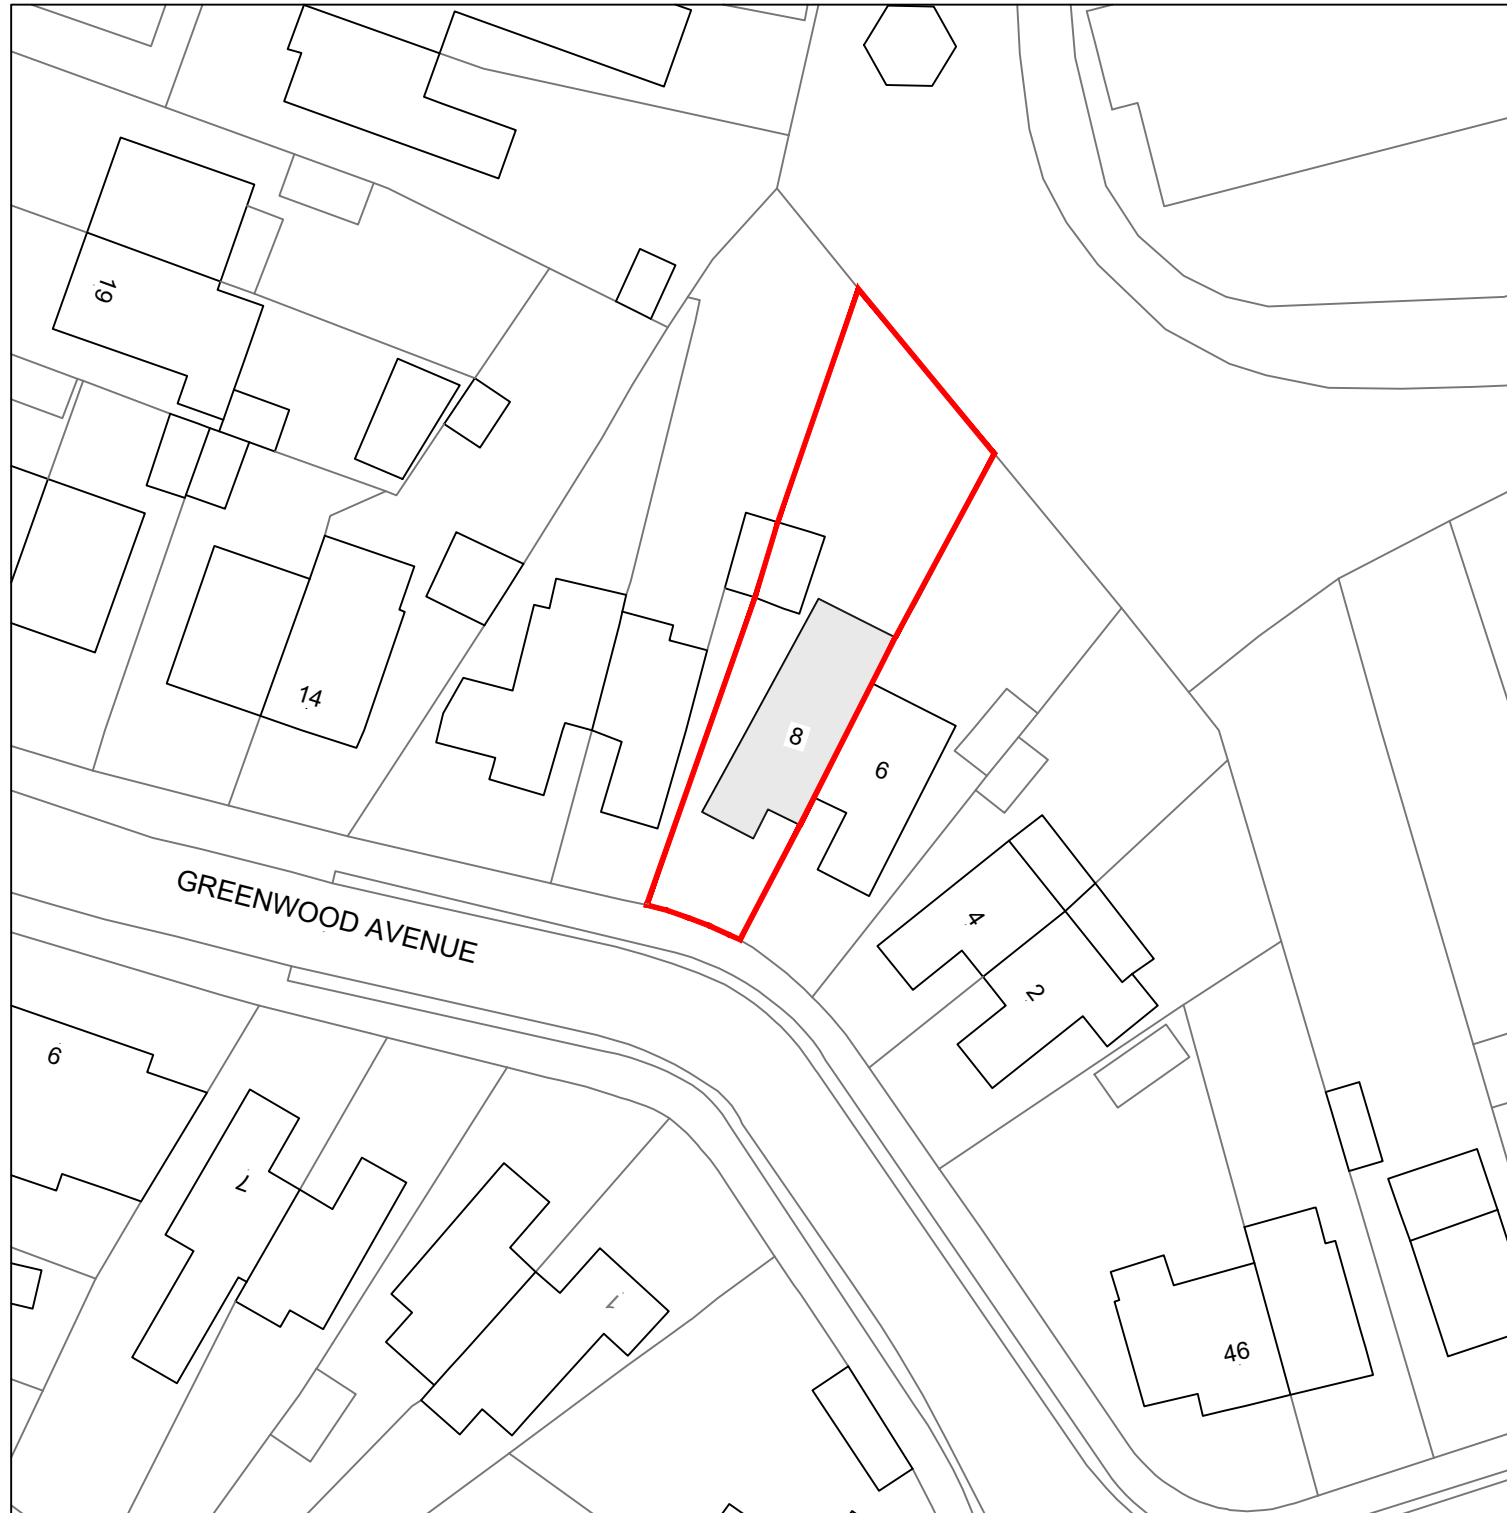


SCALE 1:500 © A3

FOR MR J. SATTURLEY		
SITE 8 GREENWOOD AVENUE, BOGNOR REGIS, WEST SUSSEX. PO22 9EN		
TITLE PROPOSED EXTENSION BLOCK PLAN		
SCALE 1: 500 © A3	DRAWN AH 03/26	DRAWING NO. 01B REV.