
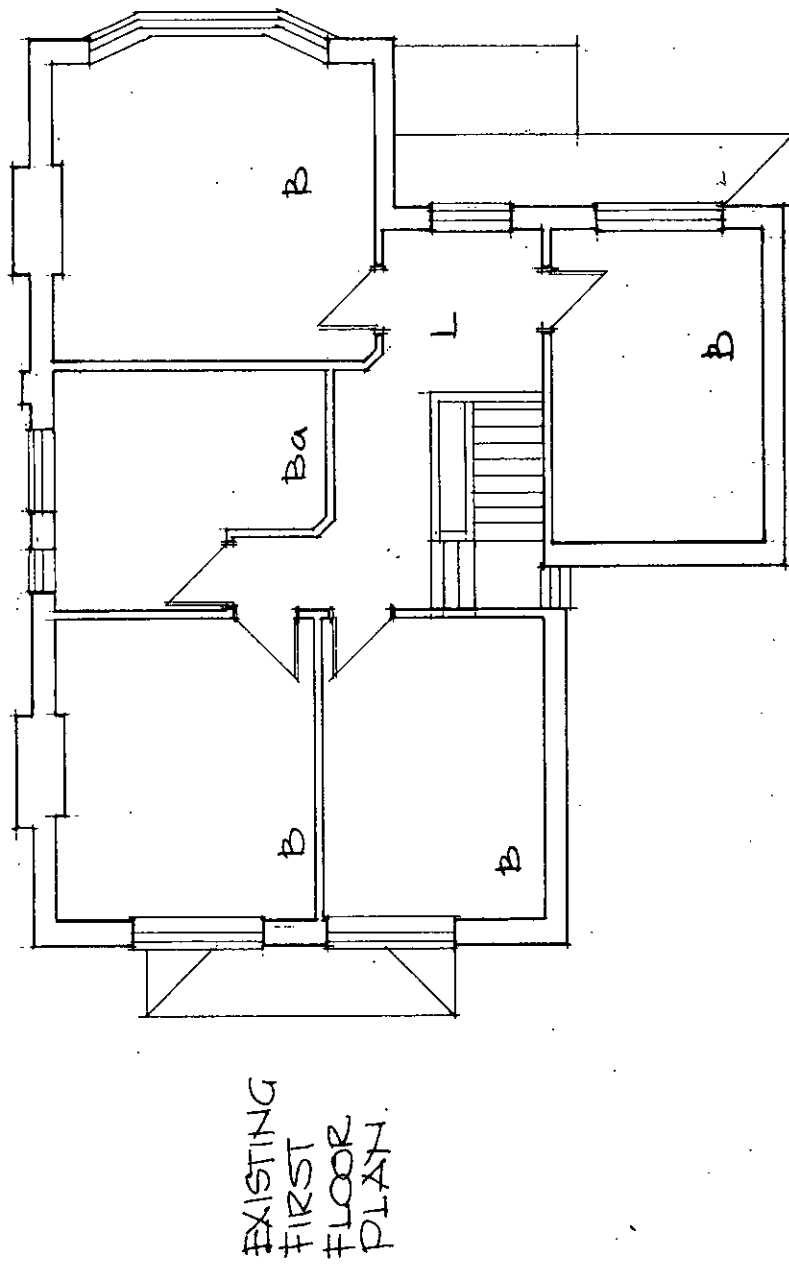
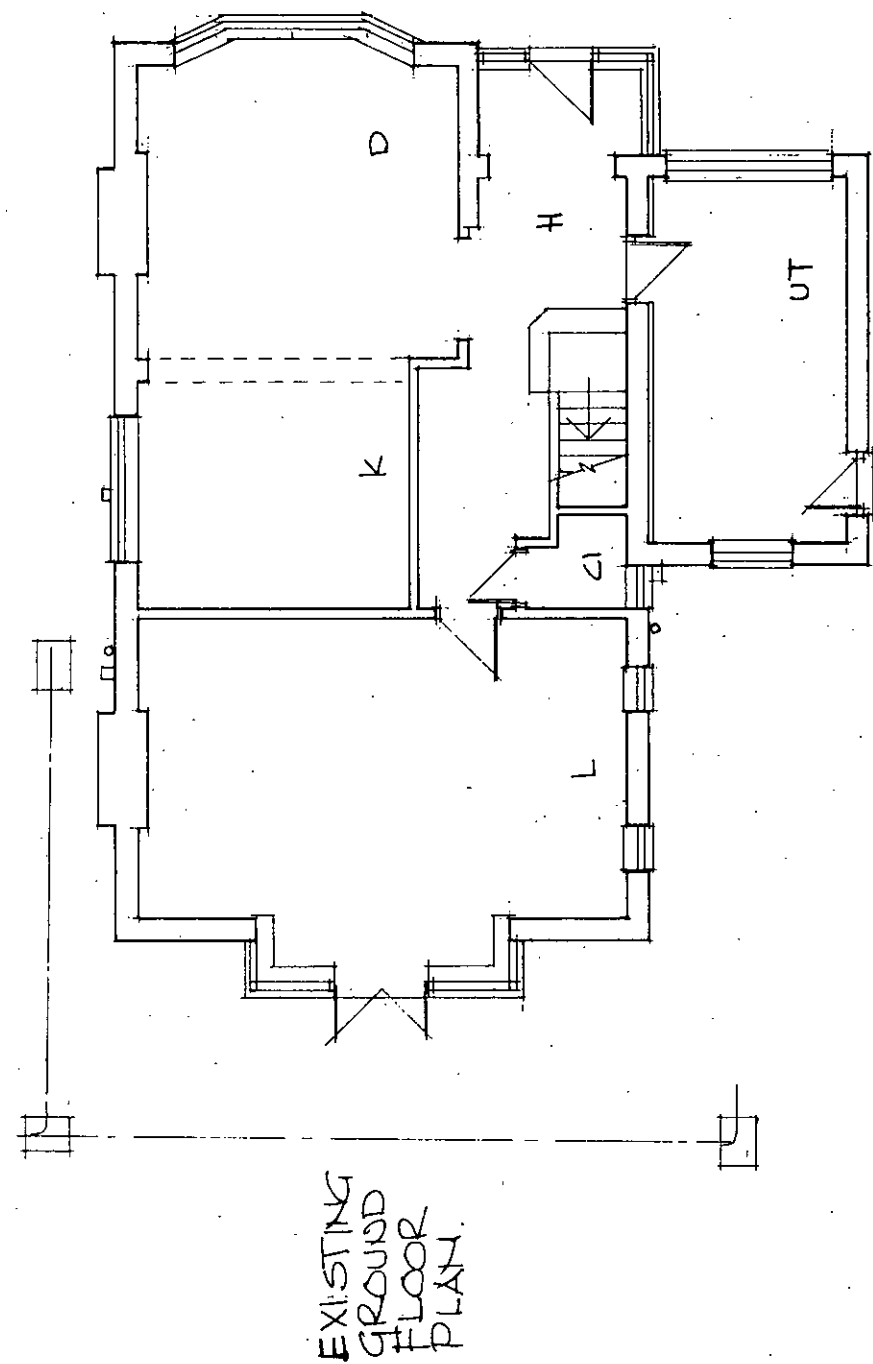
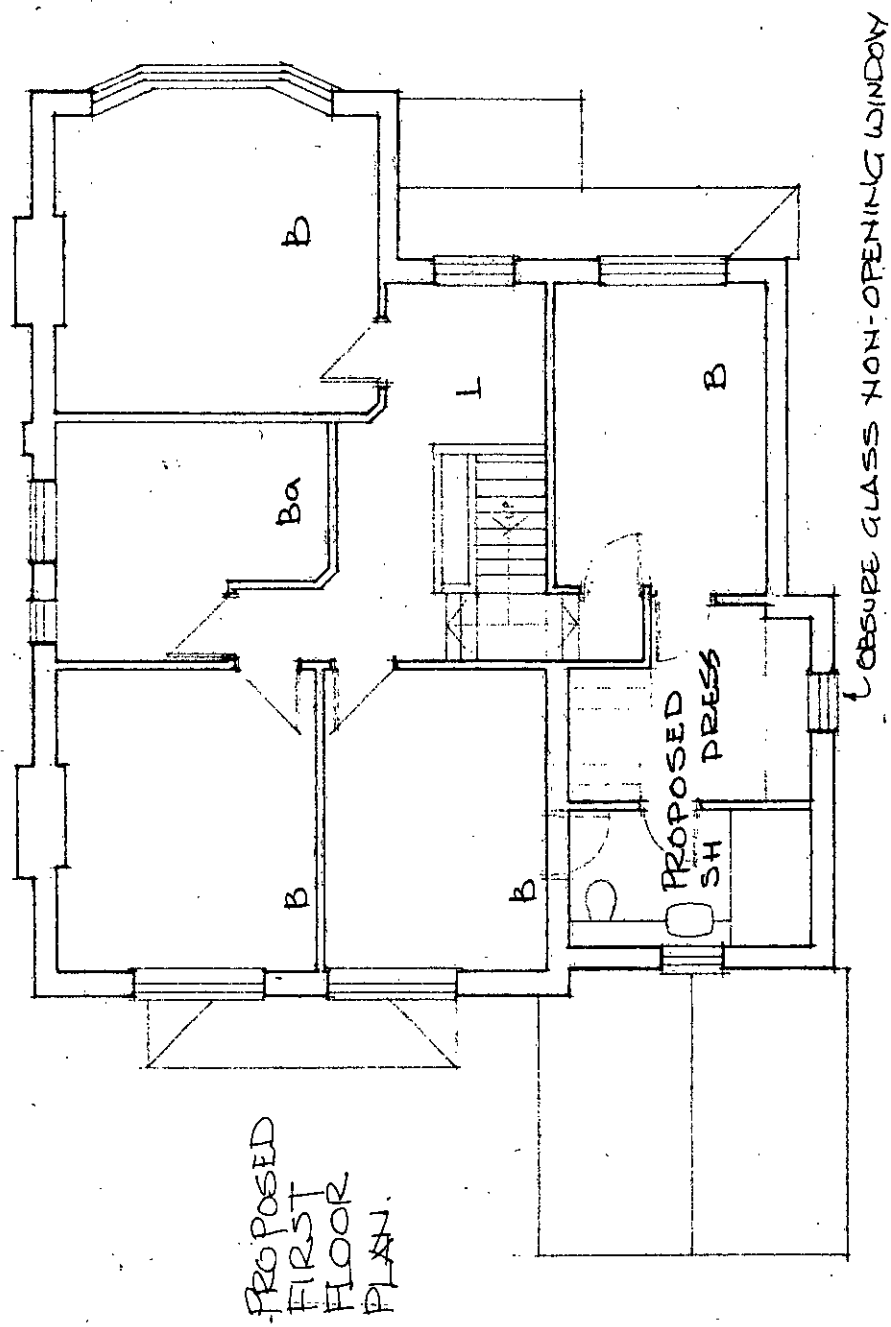


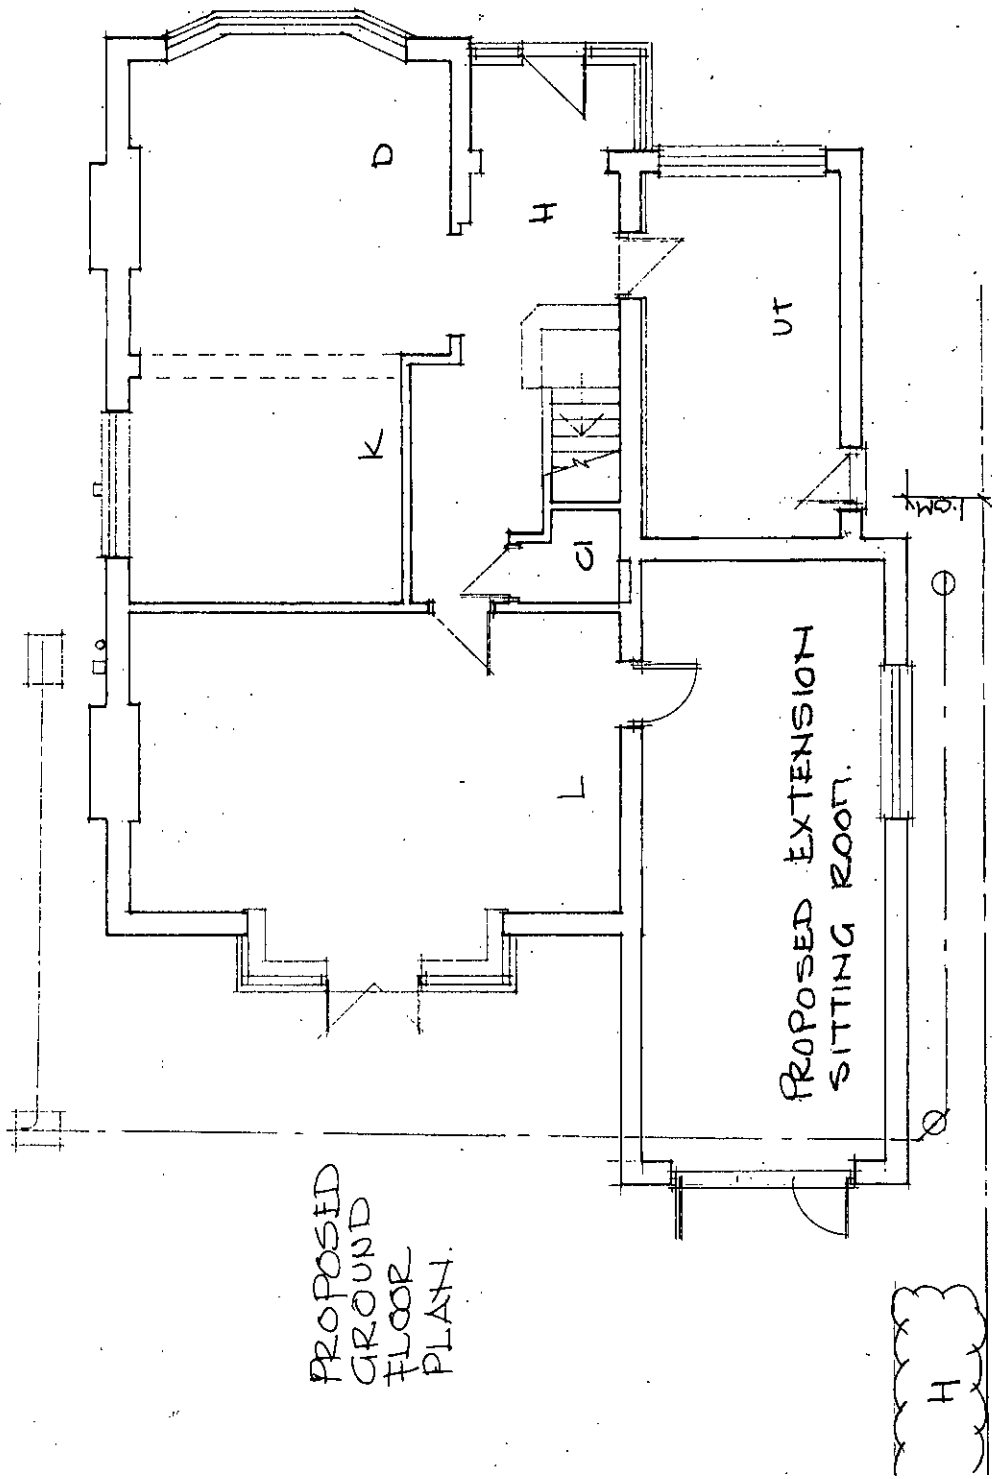

168 ALDWICK ROAD BOGNOR REGIS
FLOOR PLANS

FEBRUARY 2018

1-100 (A3)

DRG 1