



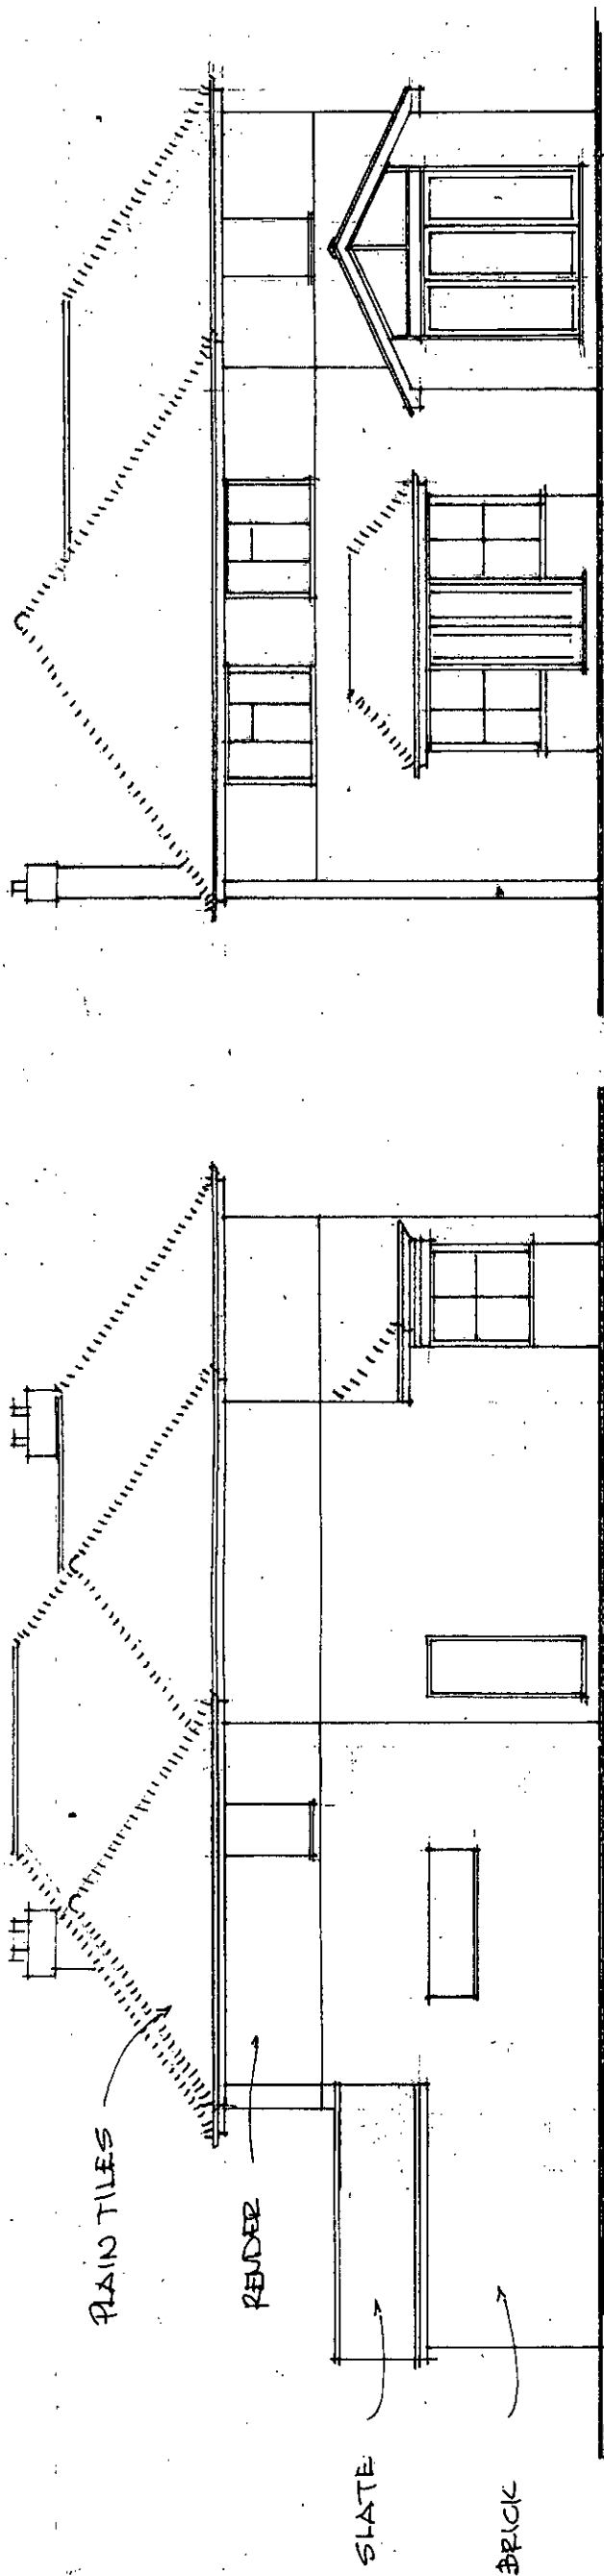


NORTH-WEST ELEVATION

NORTH-EAST ELEVATION

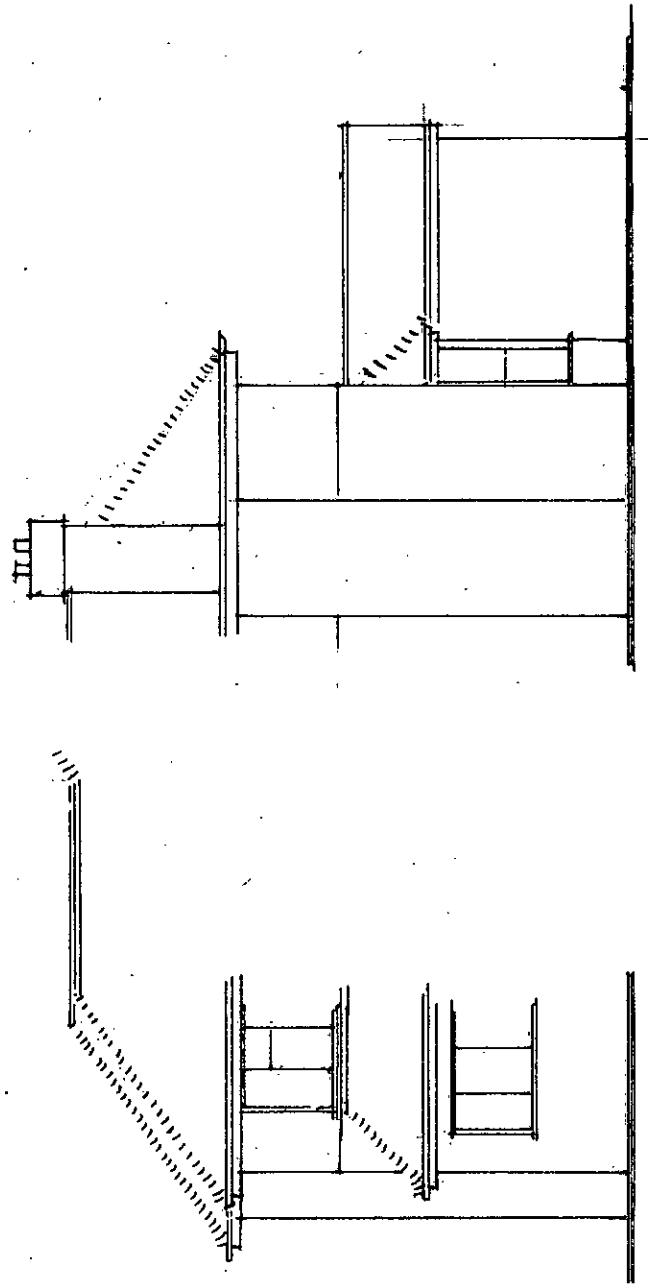

SOUTH-WEST ELEVATION (PART)

SOUTH-EAST ELEVATION (PART)

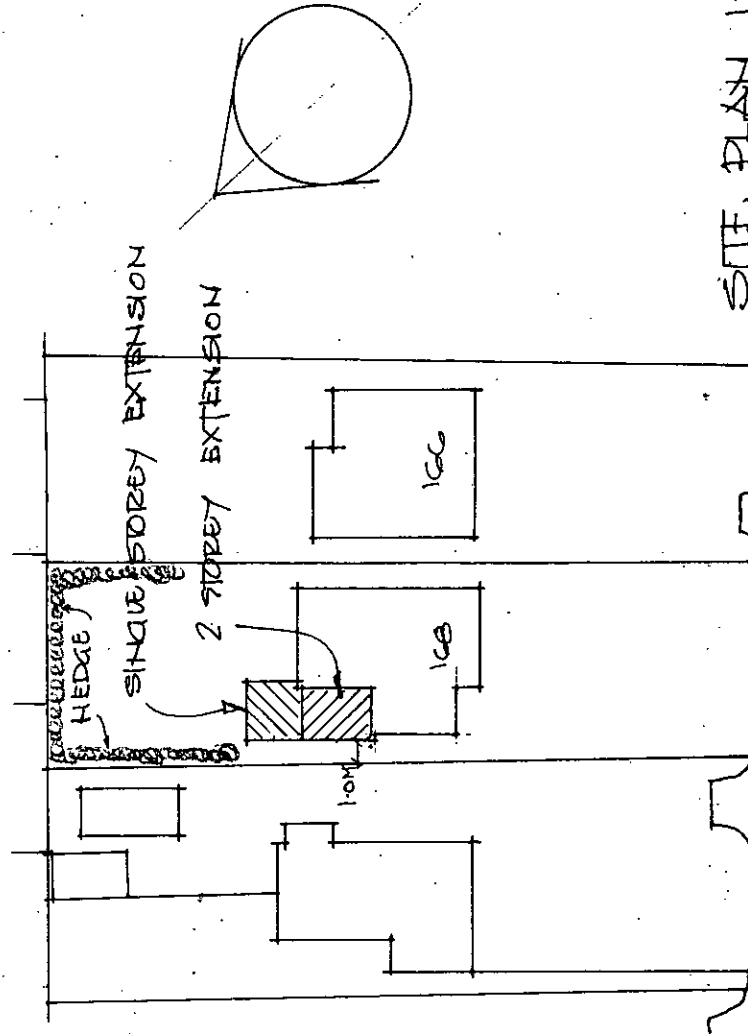

SITE PLAN 1:500

ALDWICK ROAD

168 ALDWICK ROAD BOGNOR REGIS

PROPOSED ELEVATIONS
SITE PLAN

FEBRUARY 2018

1:100 (A3)
1:500

PAGE 3