



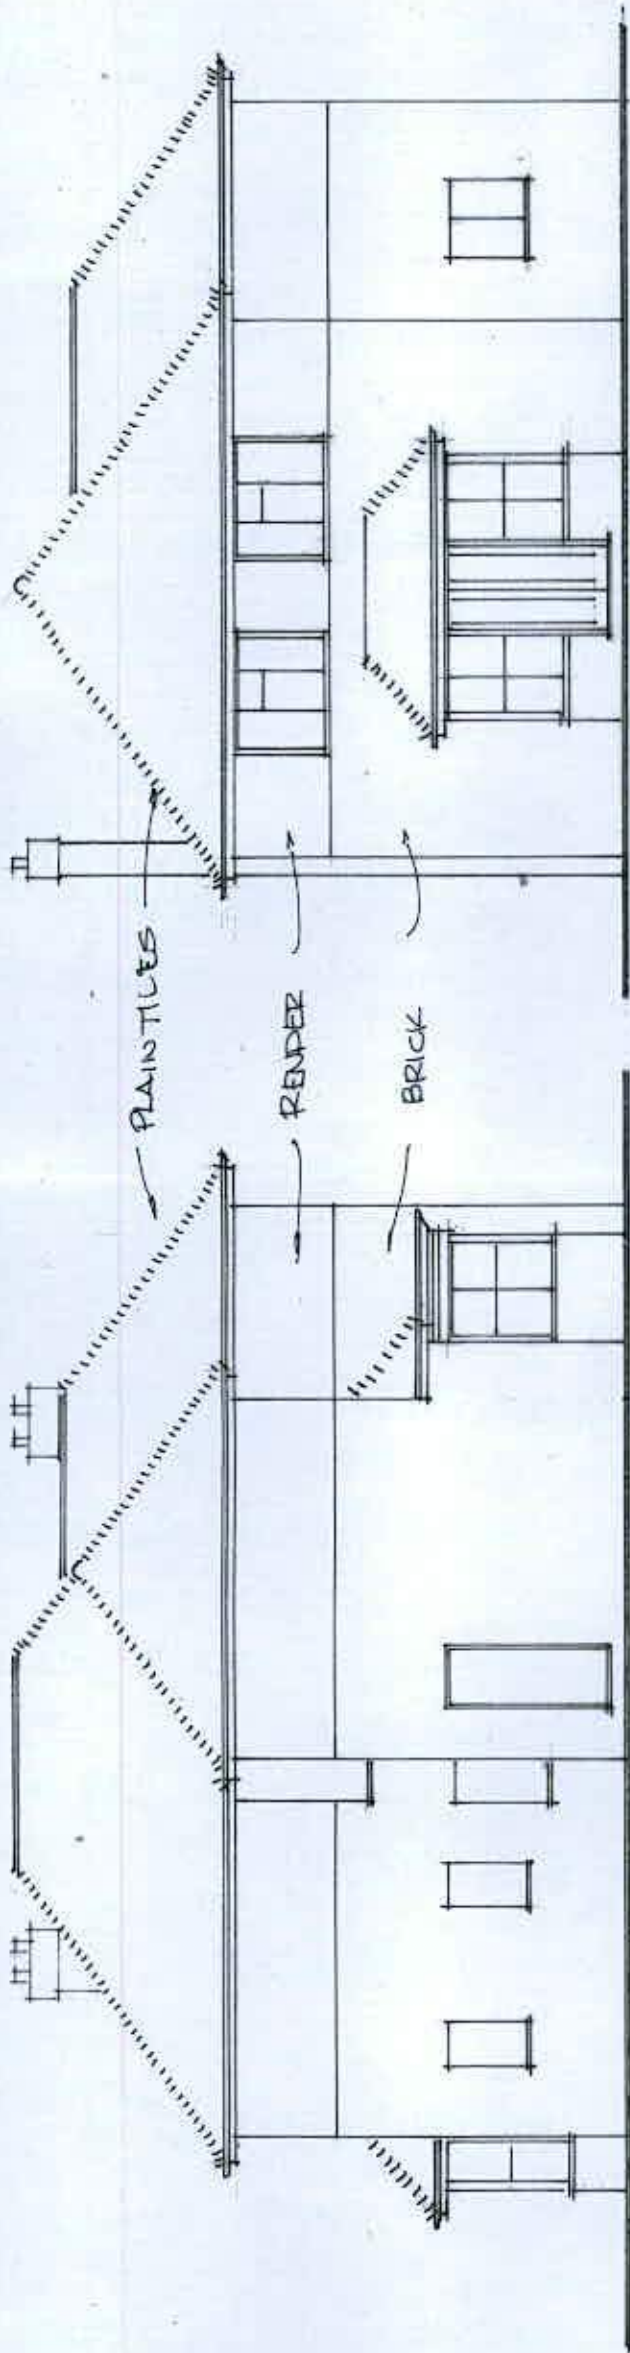


NORTH-WEST ELEVATION

NORTH-EAST ELEVATION.

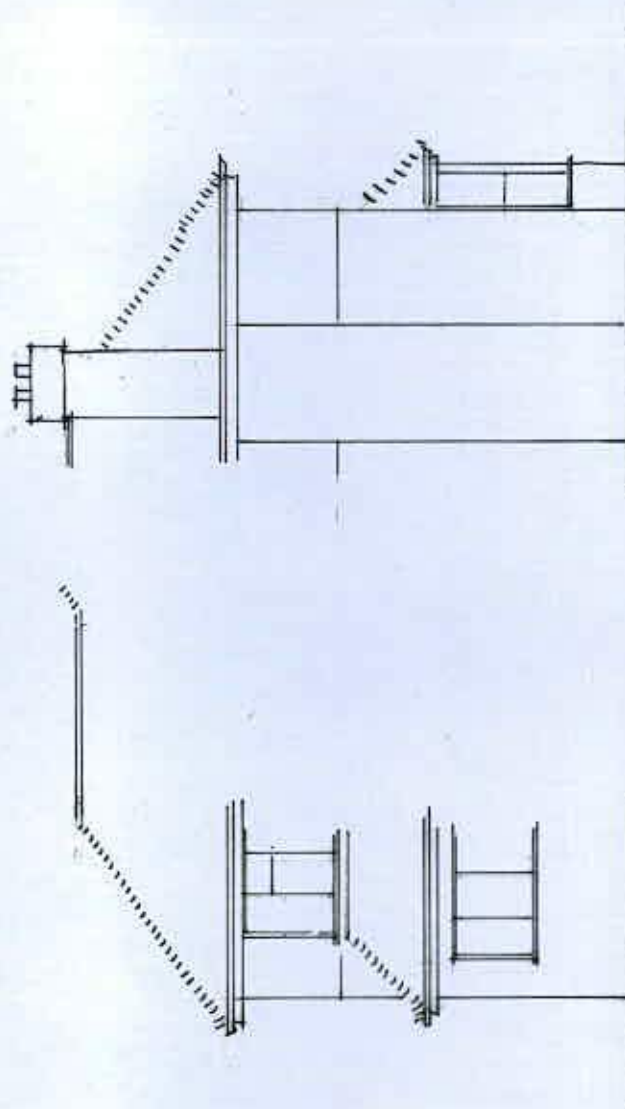

SOUTH-WEST ELEVATION (PART)

SOUTH-EAST ELEVATION (PART)

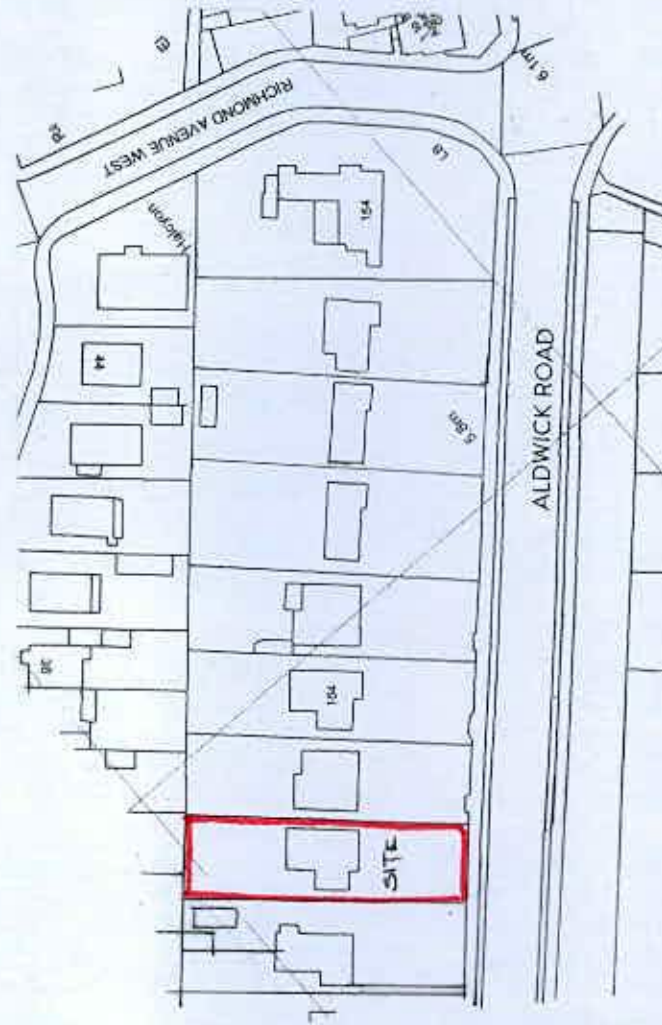

LOCATION PLAN 1-1250

168 ALDWICK ROAD BOGNOR REGIS. EXISTING ELEVATIONS LOCATION PLAN.

FEBRUARY 2018

1-100(A2)
1-1250

PG 2