


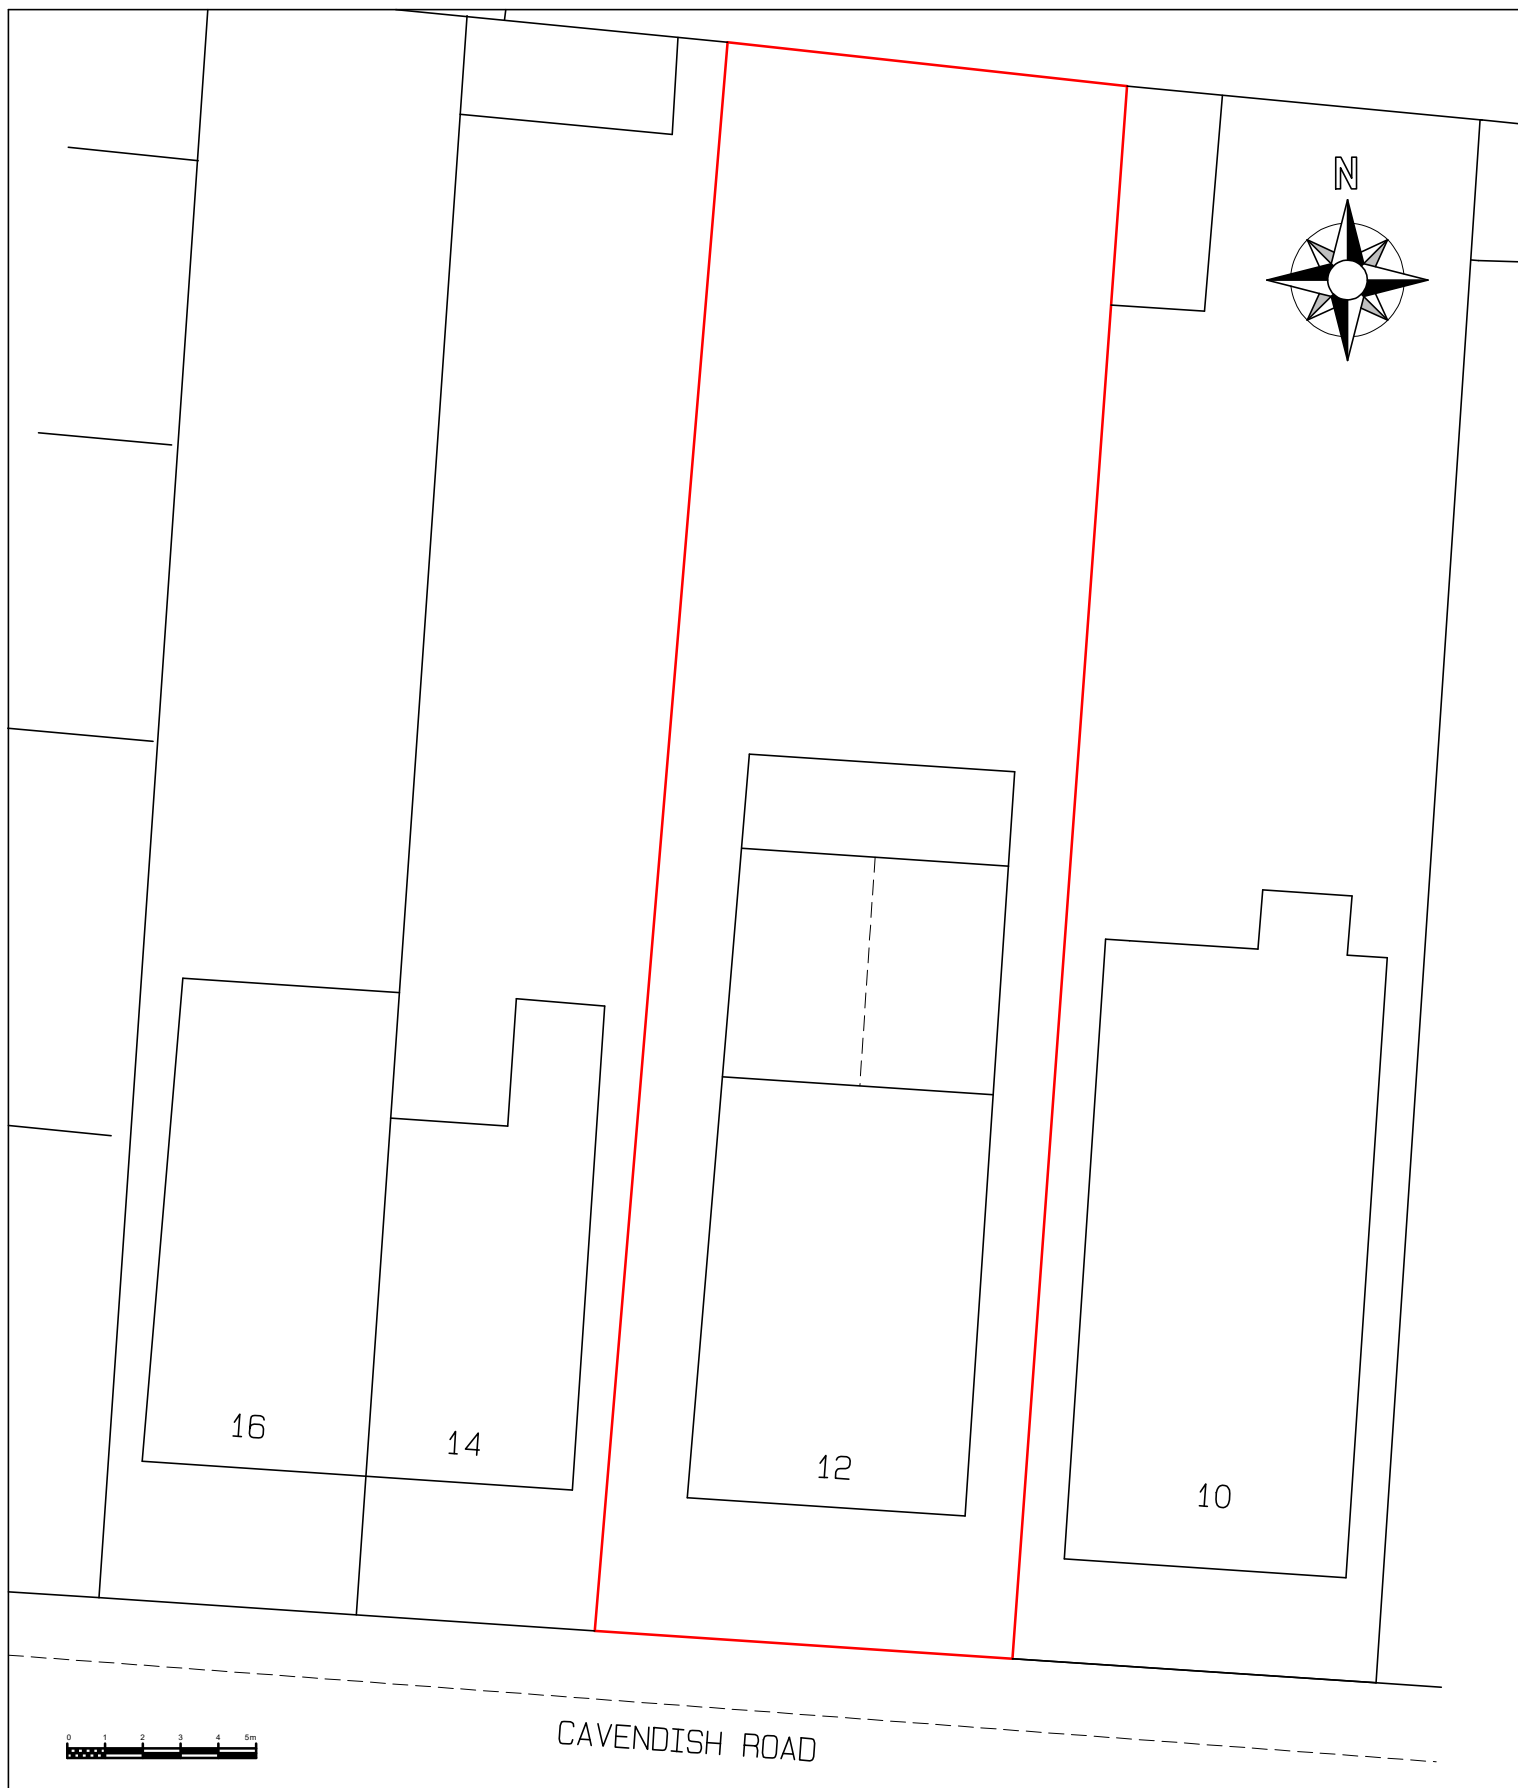

Project
PROPOSED TWO STOREY
CHALET EXTENSION
@ 12 CAVENDISH ROAD
BOGNOR REGIS
PO21 2JW

Title
APPROVED BLOCK PLAN

Client
MR PAUL SMITH

Drawn by	R Hollands (GROVE DESIGN UK)
Date	March 2021
Scale	1:200 @ A4
Drawing No	21-03-GD-256-15
Amendments	