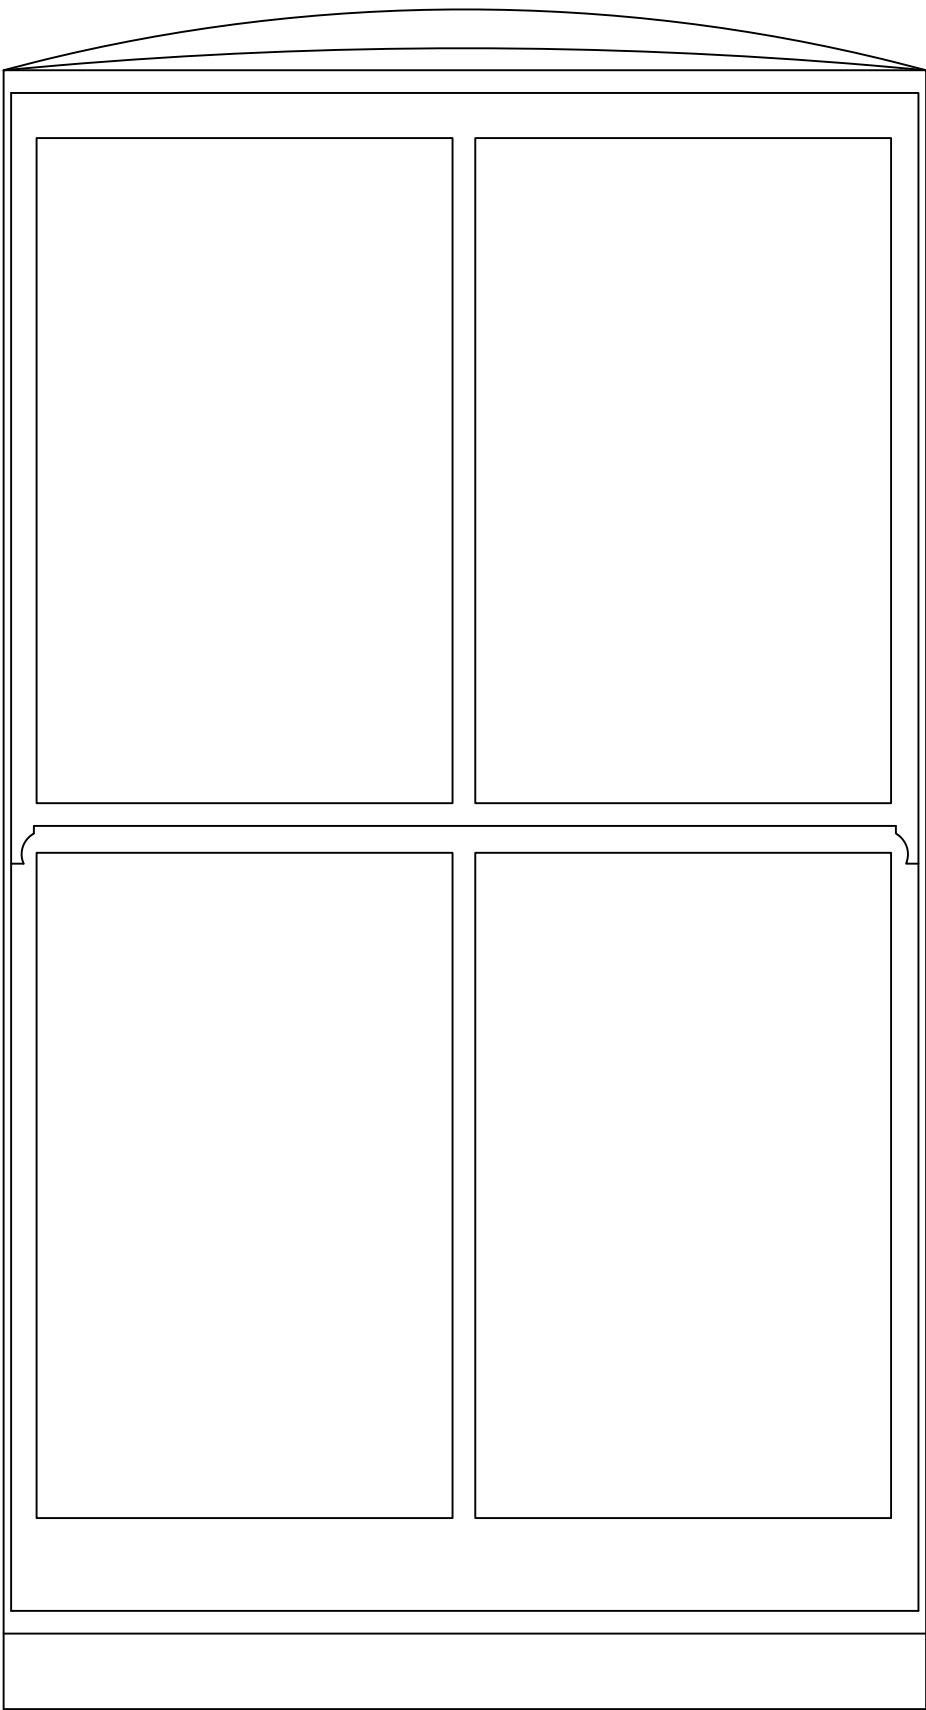


Notes

Project:

Charlotte House
Window Replacement and
Refurbishment.
Bognor Regis Campus

Drawing :

Sections Drawings

Scale 1: 10 @ A3

Rev LBC

Drawn By RL

Date March 15

Drawing. No. 9335/ES/BRC/CH/002



College Lane, Chichester
West Sussex PO19 6PE
T: 01243 816000
W: chi.ac.uk