




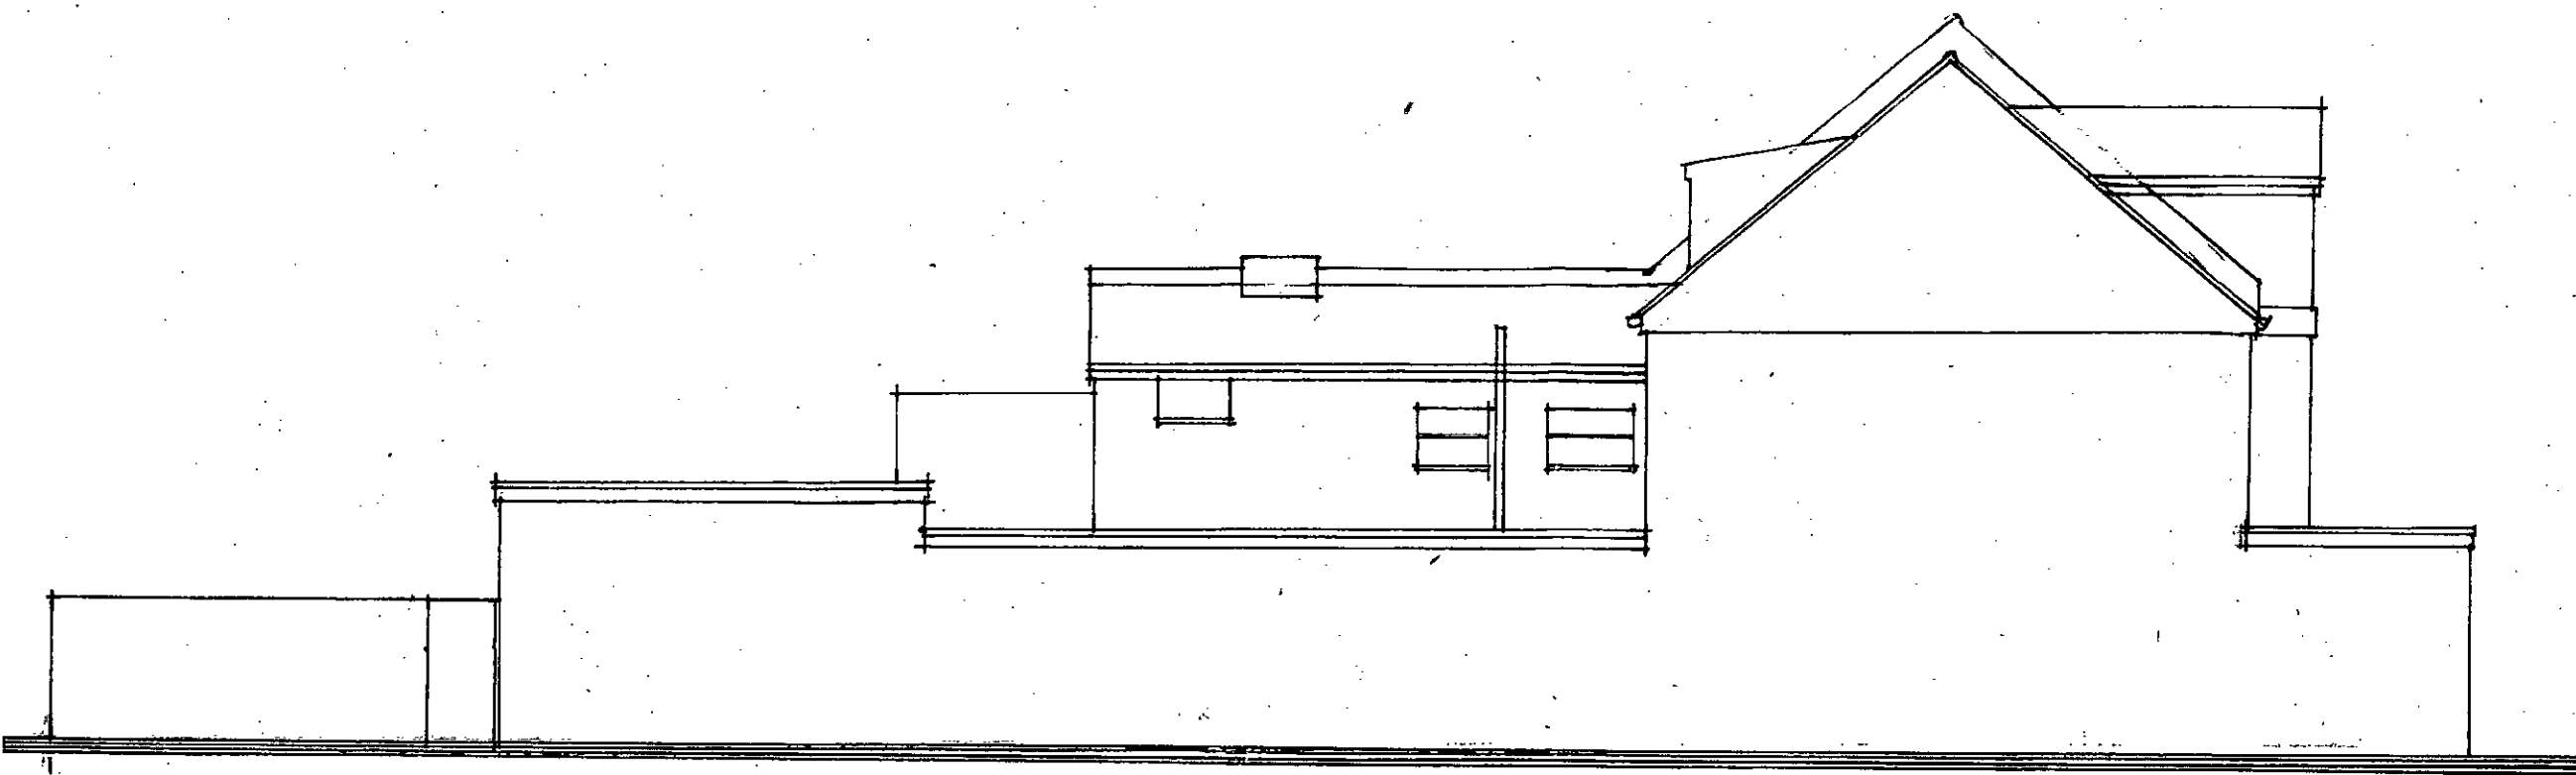


W E S T.
existing and proposed

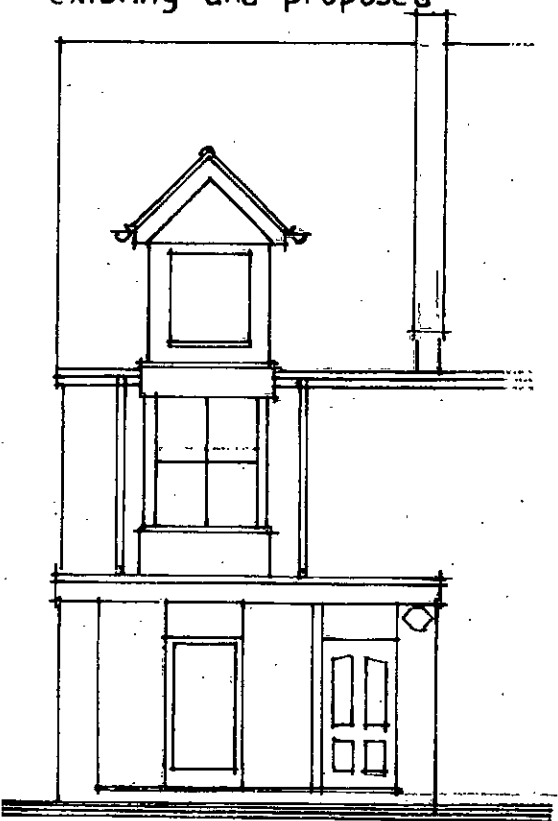


S O U T H
existing
1:100

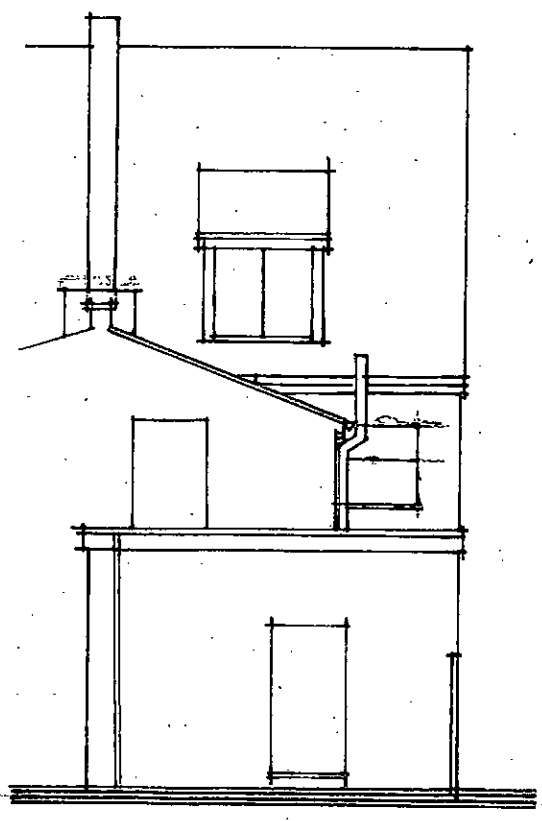

N O R T H
existing

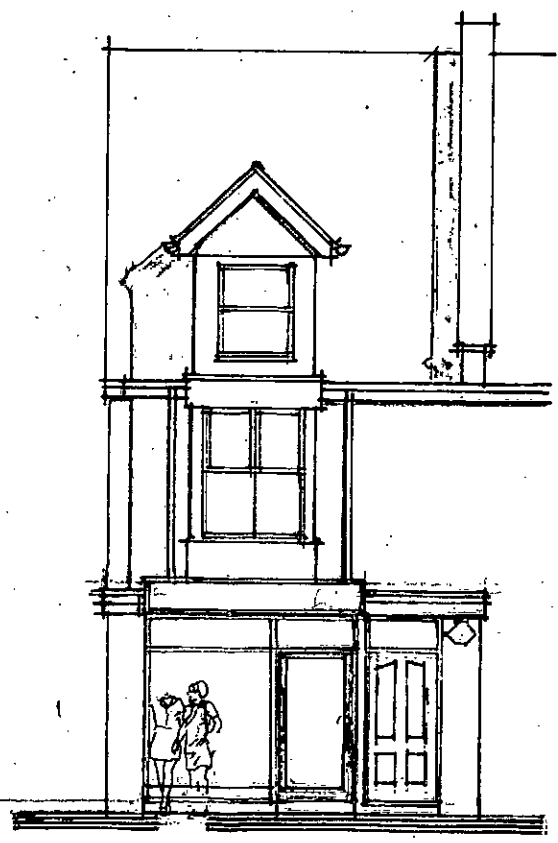

S O U T H
proposed

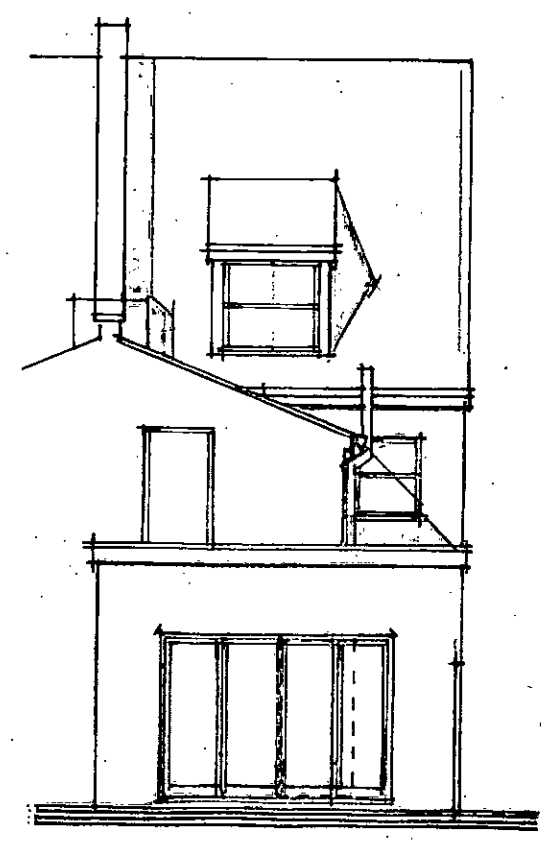

N O R T H
proposed

EXISTING &
PROPOSED
ELEVATIONS

FEB 2019
1-100

Drg N°
2019/02/65/03