

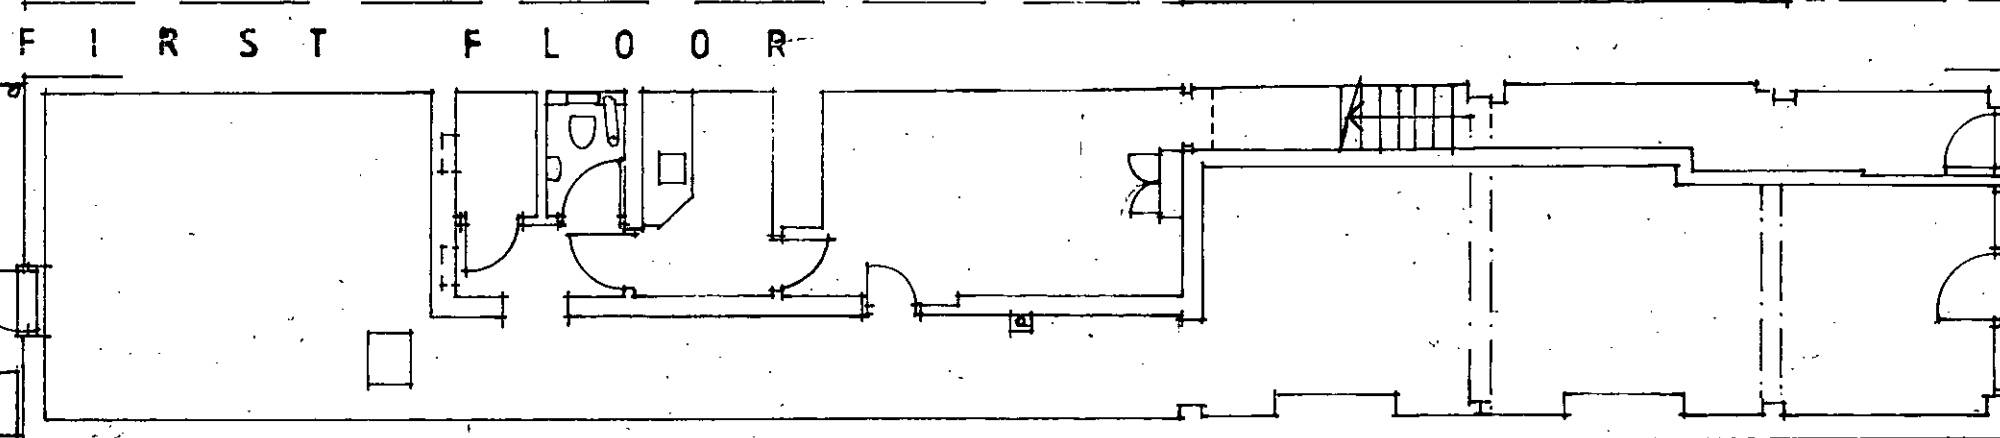
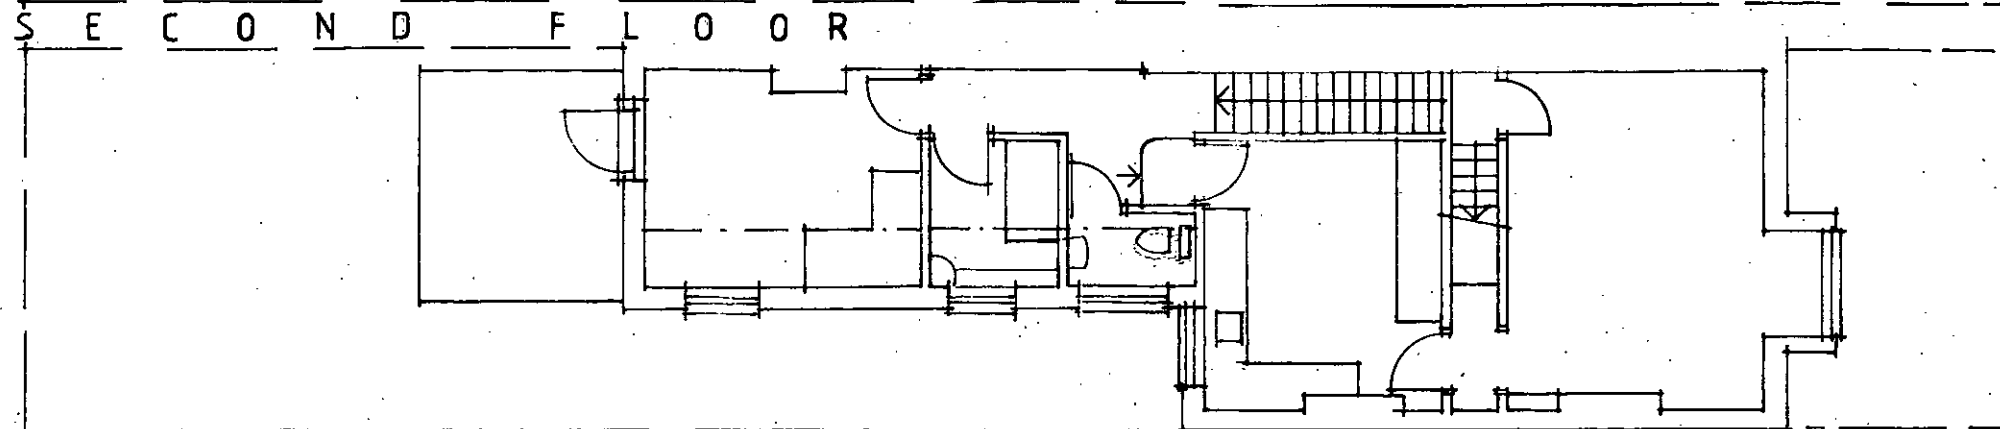
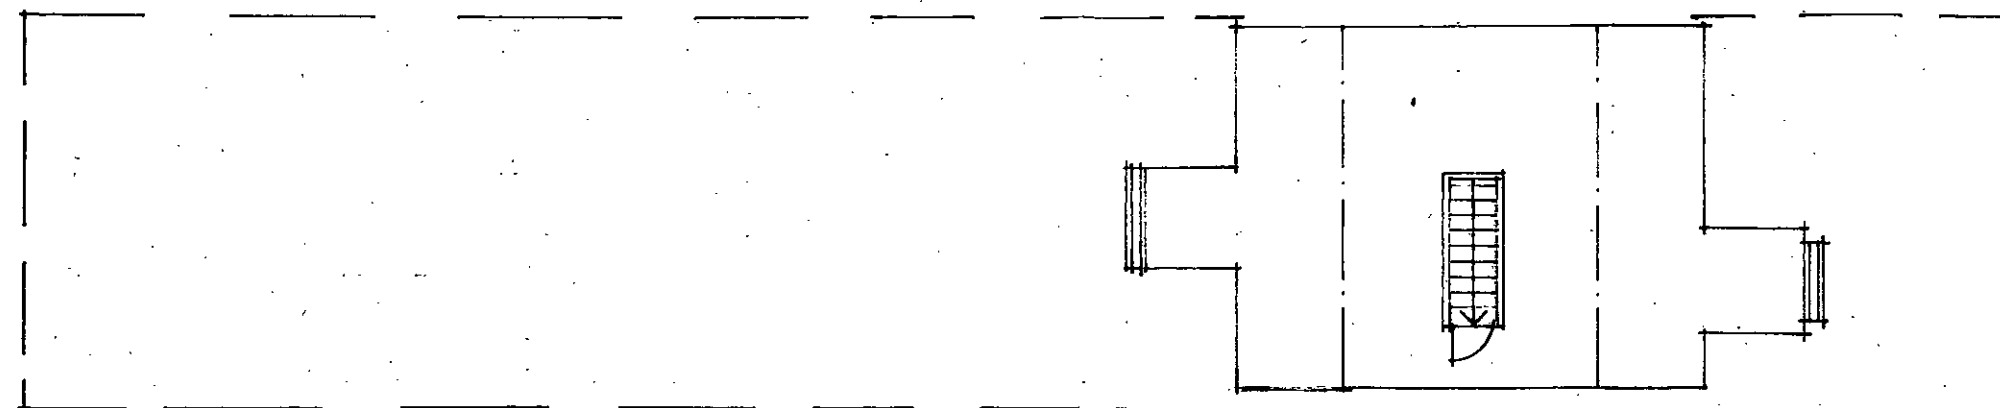


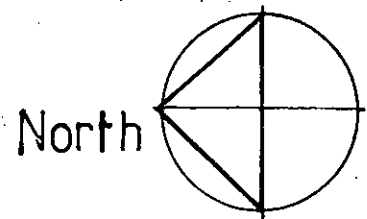

GROUND FLOOR PLAN

1:100

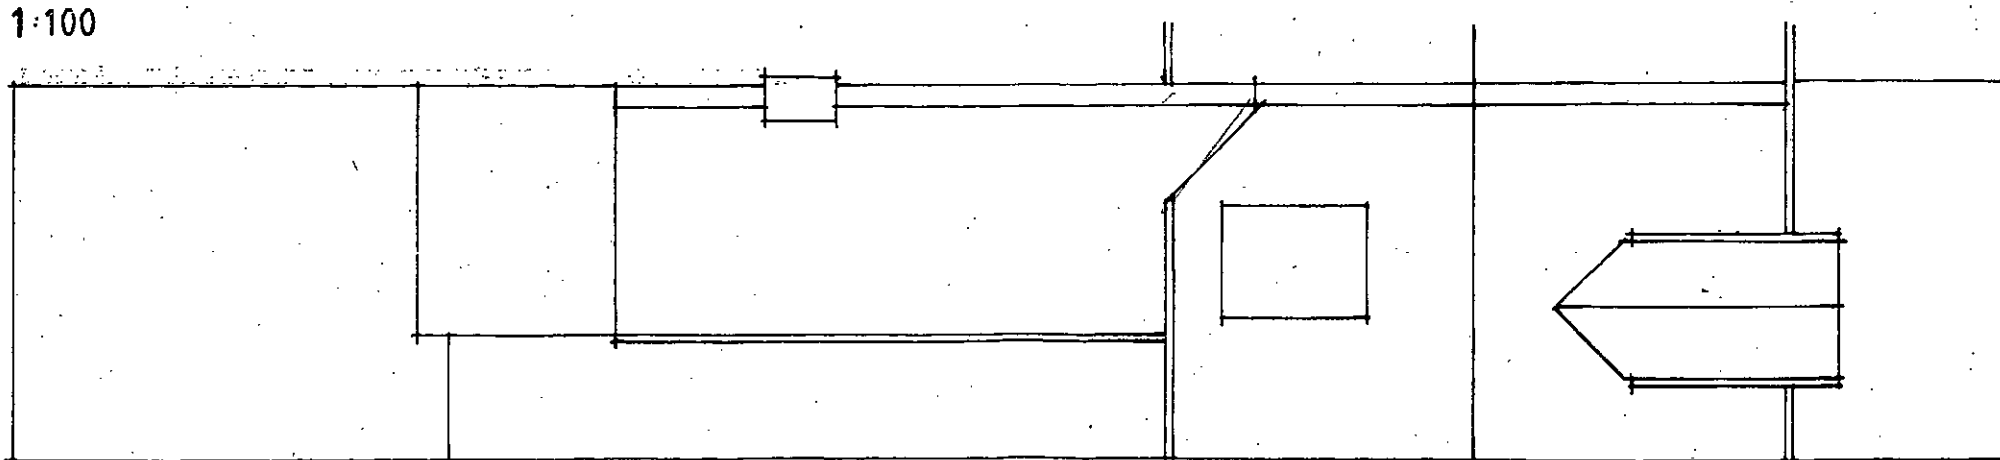

ROOF PLAN



METRES
AT A3 SIZE

63A

63

R & K Sartin
Architectural & Interior Design

4 Wheelwrights Close, Arundel, West Sussex, BN18 9TA
Tel: 01903 - 882283

63 QUEENSWAY
BOGNOR REGIS
WEST SUSSEX
PO 21 1QL

EXISTING PLANS

FEB. 2019
1:100

Drg N°
2019/02/65/01