


This drawing shall not be scaled.
Work from the dimensions shown in the
drawing or given in relevant specifications

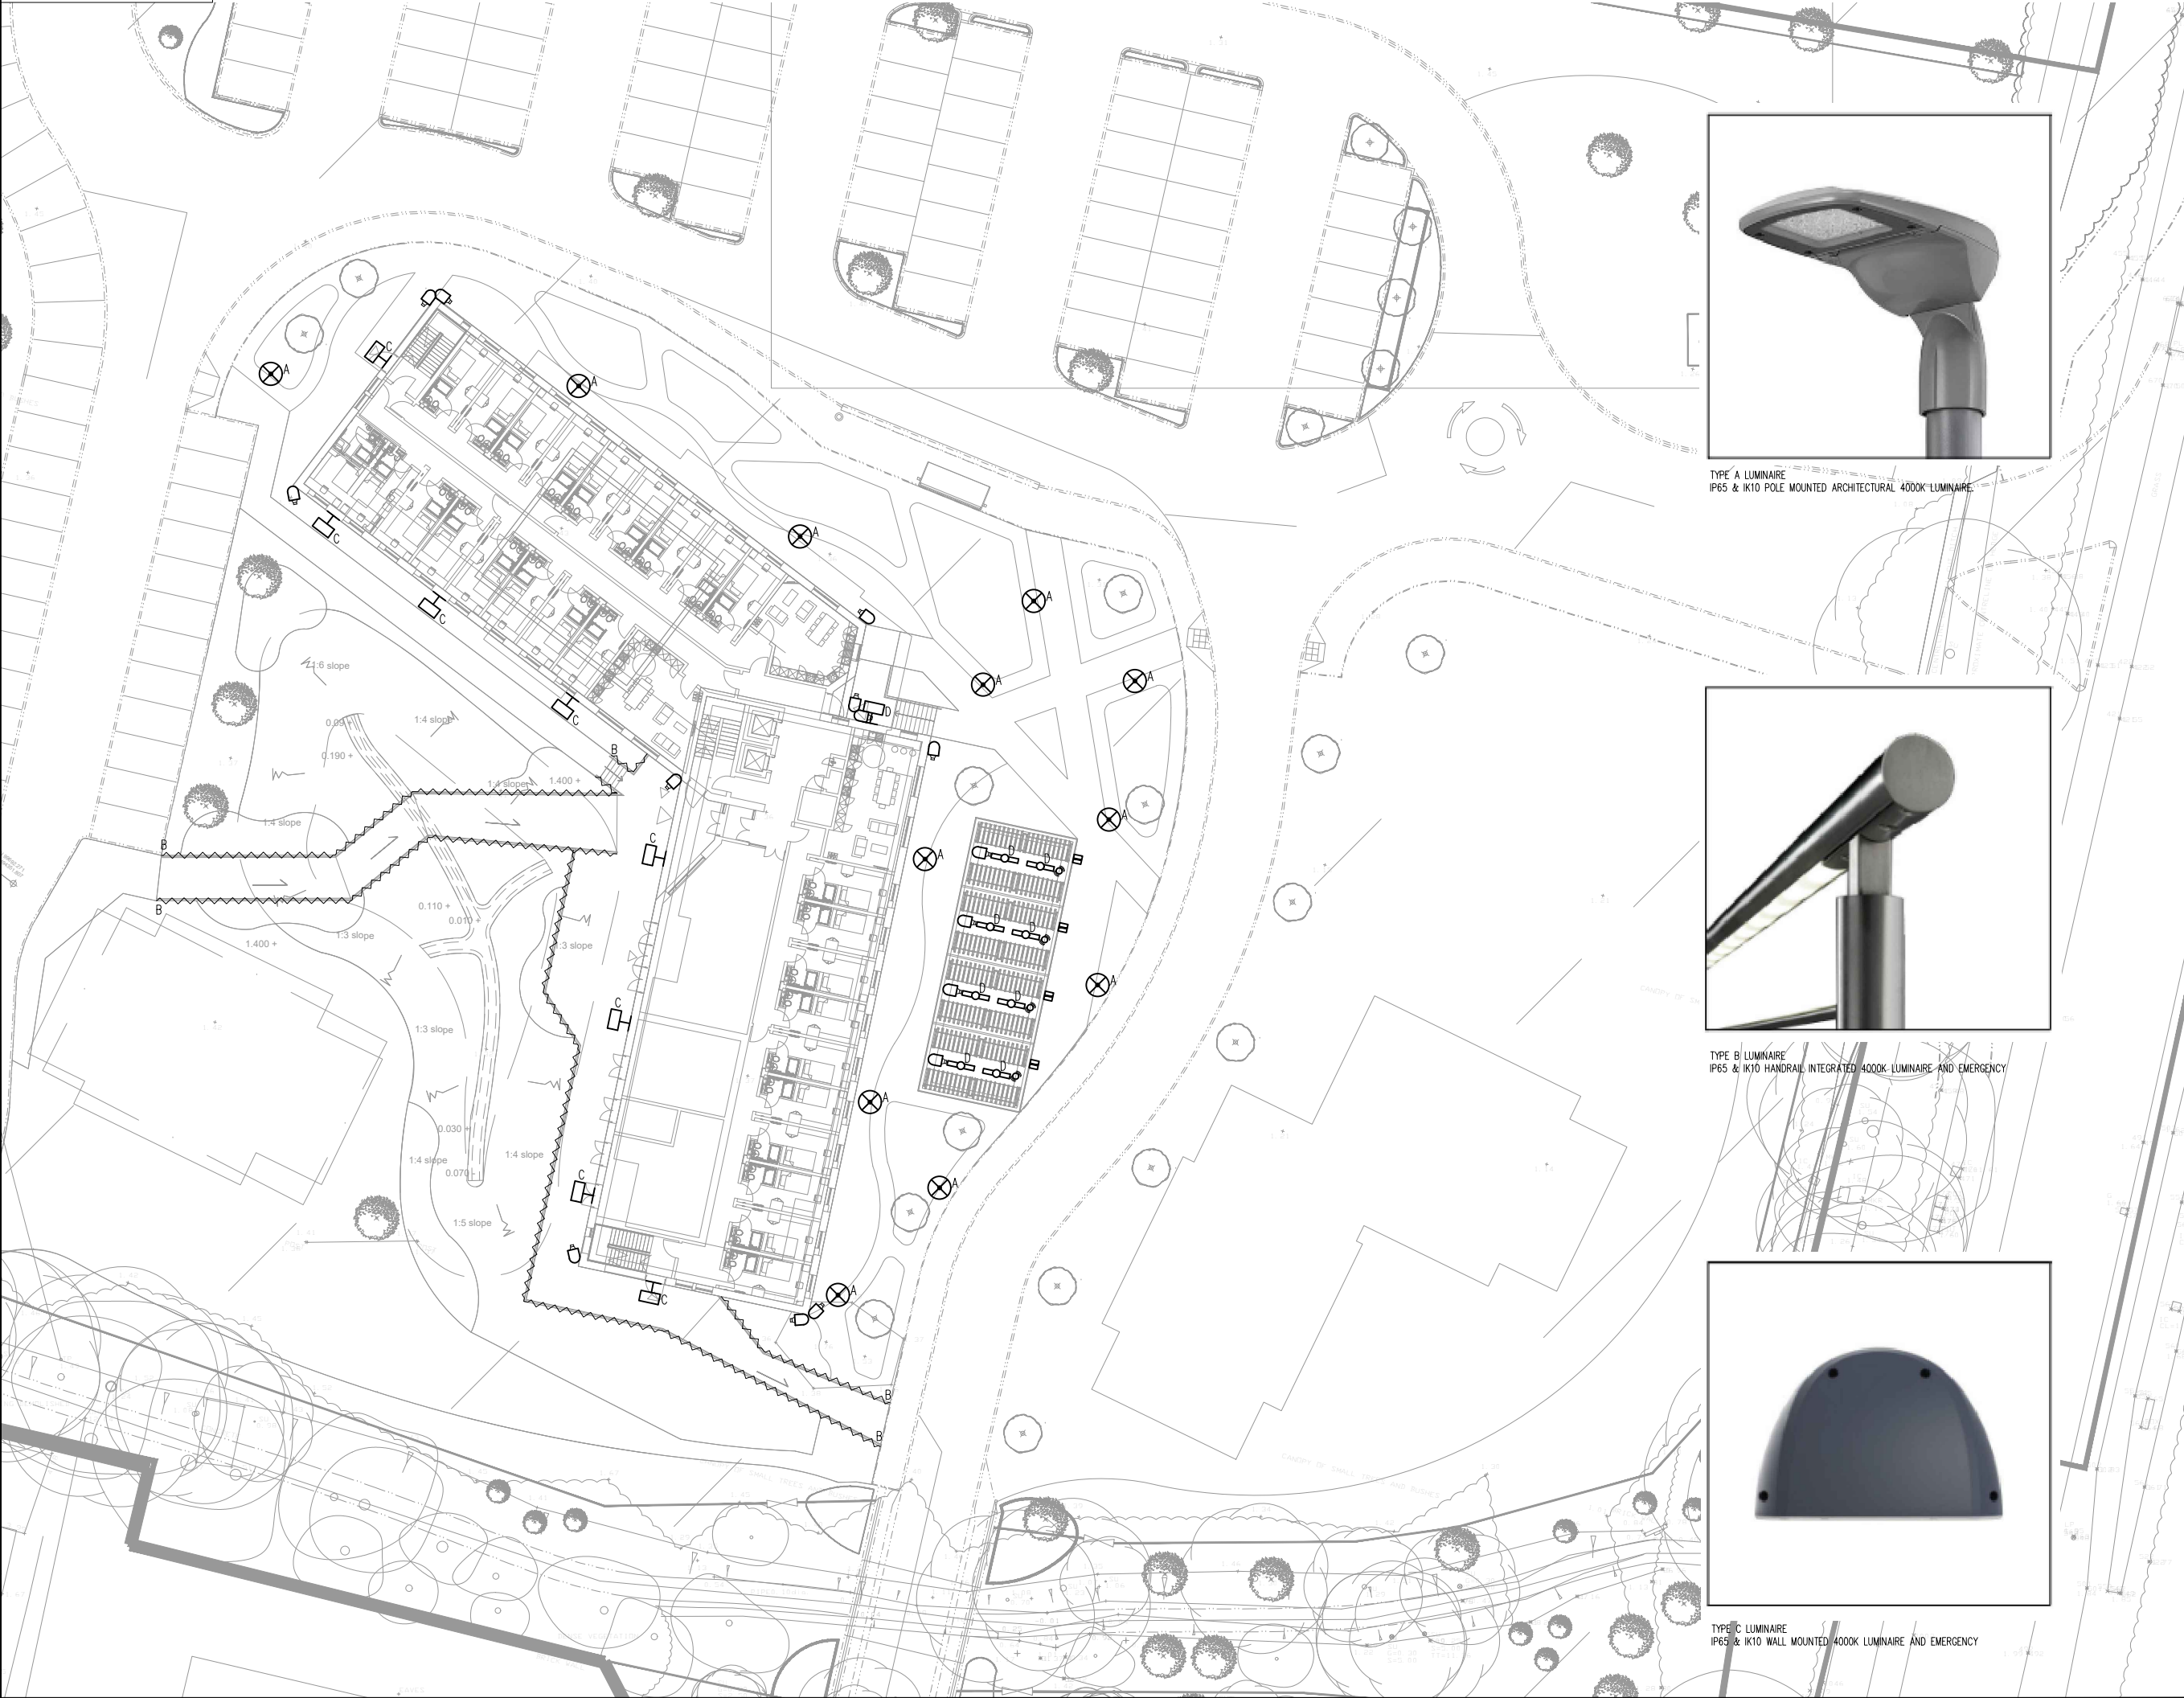

CDM Regulations:
In addition to any information included in this drawing or
the model from which it is derived, refer also to the project
CDM Risk Register for information on residual risks.

- General Notes:
- The drawing does not necessarily show all the information needed to interpret the design intent or the construction details.
 - The drawing contains information from more than one source and must be read in conjunction with all relevant specifications.
 - Any apparent drafting errors and differences between other drawings and specifications shall be brought to our attention.

- Project Notes:
- ALL LUMINAIRES TO BE COORDINATED WITH LANDSCAPE DESIGN, FINAL SETTING OUT TO BE CONFIRMED BY ARCHITECT/LANDSCAPE DESIGN SPECIALIST.
 - DRAWING TO BE READ IN CONJUNCTION WITH COMBINED EXTERNAL SERVICES LAYOUT
B39-HOA-AB-XX-GA-U-690-8504

- LEGEND:
- DOME CCTV CAMERA (COLOUR, FIXED, IP) AND ASSOCIATED DATA POINT
 - TYPE A LUMINAIRE
IP65 & IK10 POLE MOUNTED ARCHITECTURAL 4000K LUMINAIRE.
 - TYPE B LUMINAIRE
IP65 & IK10 HANDRAIL INTEGRATED 4000K LUMINAIRE & EMERGENCY
 - TYPE C LUMINAIRE
IP65 & IK10 WALL MOUNTED 4000K LUMINAIRE & EMERGENCY
 - TYPE D LUMINAIRE
IP65 & IK10 SURFACE MOUNTED 4000K LINEAR LUMINAIRE
 - IP65 RATED SURFACE MOUNTED LINEAR LUMINAIRE
 - IP65 RATED PIR

Index	Description	Designed	Reviewed	Authorised	Date
REVISIONS:					

HOARE LEA

ARCHITECT:
ARCHITECTURE PLB

CLIENT:
UNIVERSITY OF CHICHESTER

PROJECT TITLE:
PROJECT CORNERSTONE

DRAWING TITLE:
ELECTRICAL SERVICES
EXTERNAL LAYOUT

PRELIMINARY ISSUE

PERSON RESPONSIBLE FOR:

Design: JR	Review: PC	Authorising Issued: ST
---------------	---------------	---------------------------

Project No: 0710339	Date: MARCH 2022	Scale @ A1: 1:200
------------------------	---------------------	----------------------

DRAWING NUMBER: B39-HOA-AB-XX-GA-E-690-8501	Status: S2
--	---------------

© Hoare Lea LLP

X:\PROJECTS\Projects 10300 - 10399\10339 - Project Cornerstone\07 BIM and CAD\7B CAD\7B-3 Electrical\002 Stage 2\500 - B39-HOA-AB-XX-GA-E-500-8501 - P1.dwg,James Ryan,12/01/2018 08:42:44