

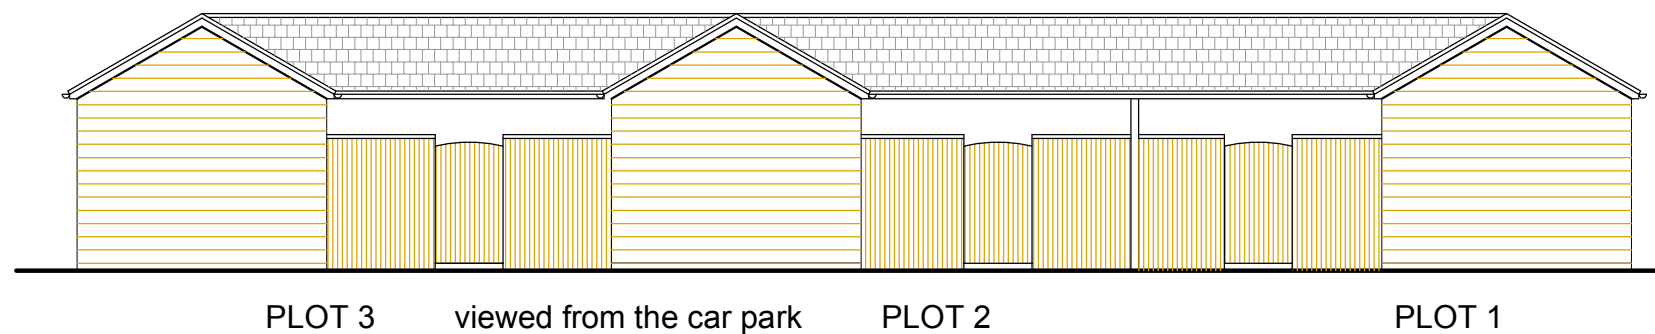
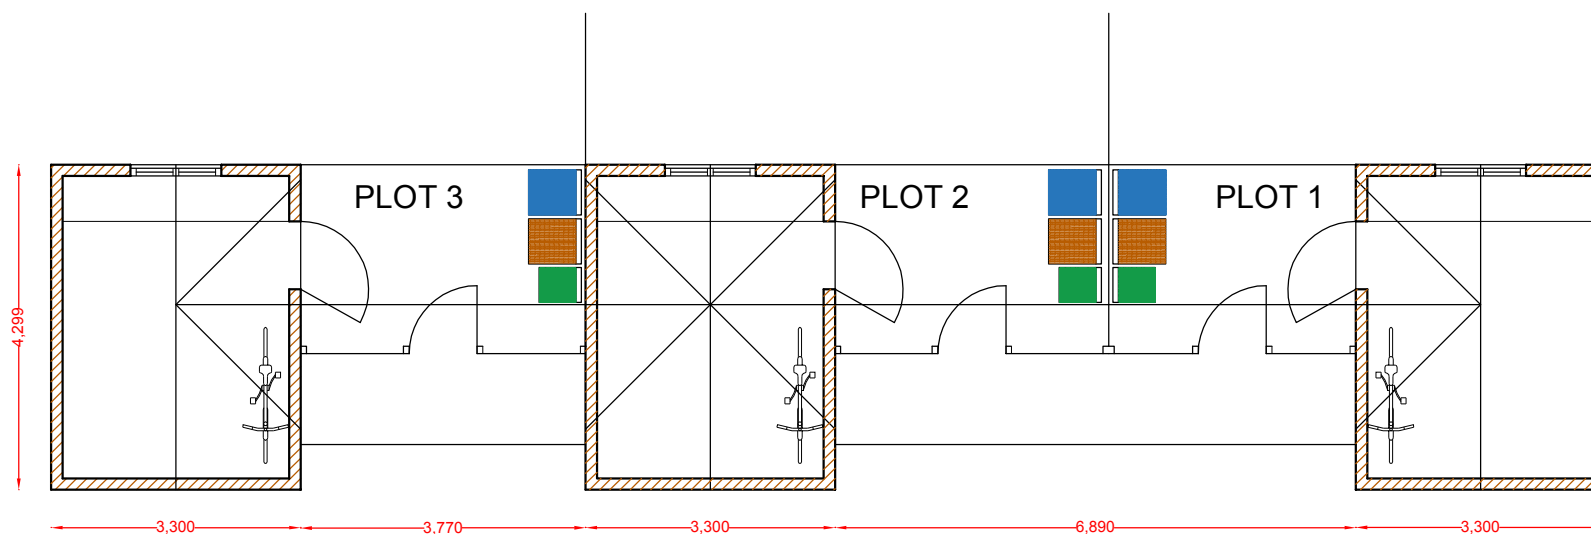


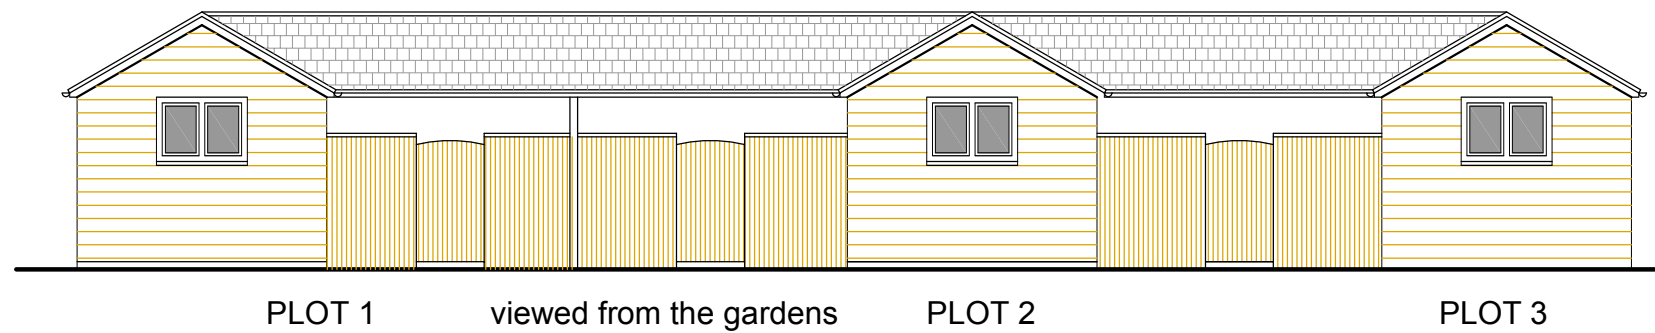

STORAGE SHEDS AND COVERED AREA for:
Secure bicycle store
Bins and
Other domestic paraphernalia

Materials:
Roof natural grey slate
Walls timber weatherboarding fixed to timber stud frame
Guttering Osma black HR pvc

SCALE 1:100 - A3 PDF

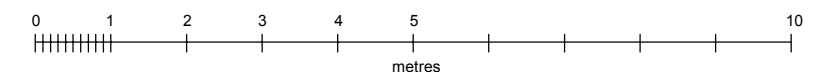

Erection of three terraced residential dwellings,
domestic storage sheds and associated car
parking, utilising the existing access

Former hotel tennis courts adjacent to
The Royal Norfolk Hotel, West Street,
Bognor, West Sussex PO21 2LH

Drg No: **RNHB.PLAN 4**

	ACH Planning Ltd architecture and planning
	email: office@achplanning.co.uk tel: 01296 728274 mob: 07774 200026