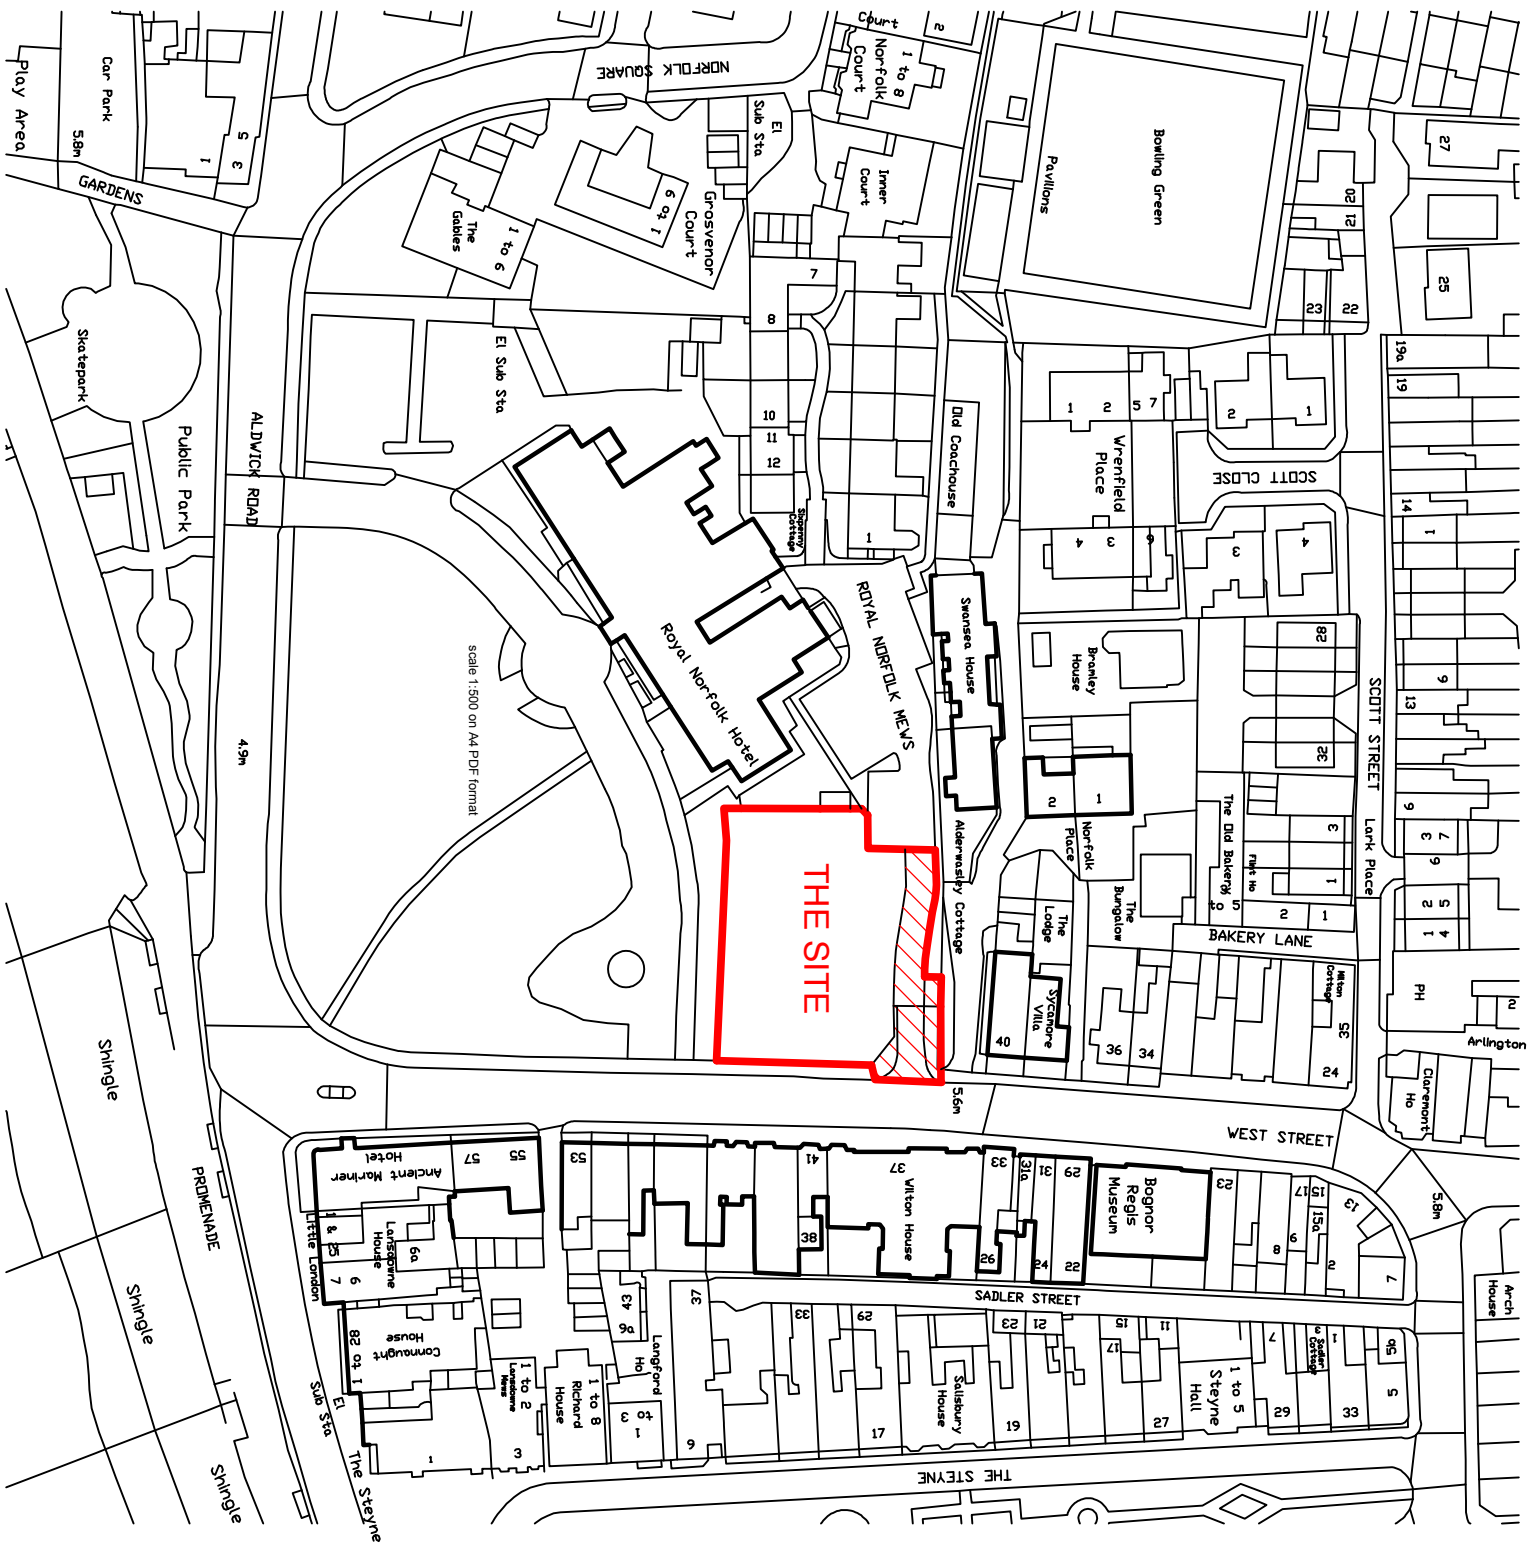


scale 1:1250 (A4) meters

Drg No: **RNHB.PLAN 7**

Erection of three terraced residential dwellings,
garden/cycle storage sheds and associated car parking,
utilising the existing access

Former hotel tennis courts adjacent to
The Royal Norfolk Hotel, West Street,
Bognor, West Sussex PO21 2LH

Area:

LOCATION PLAN scale 1 : 1250

Red edge 1435 sq.m including access:
red hatched area represents applican
Right of way over the access to public
highway (251 sq.m)

ACH
PLANNING