


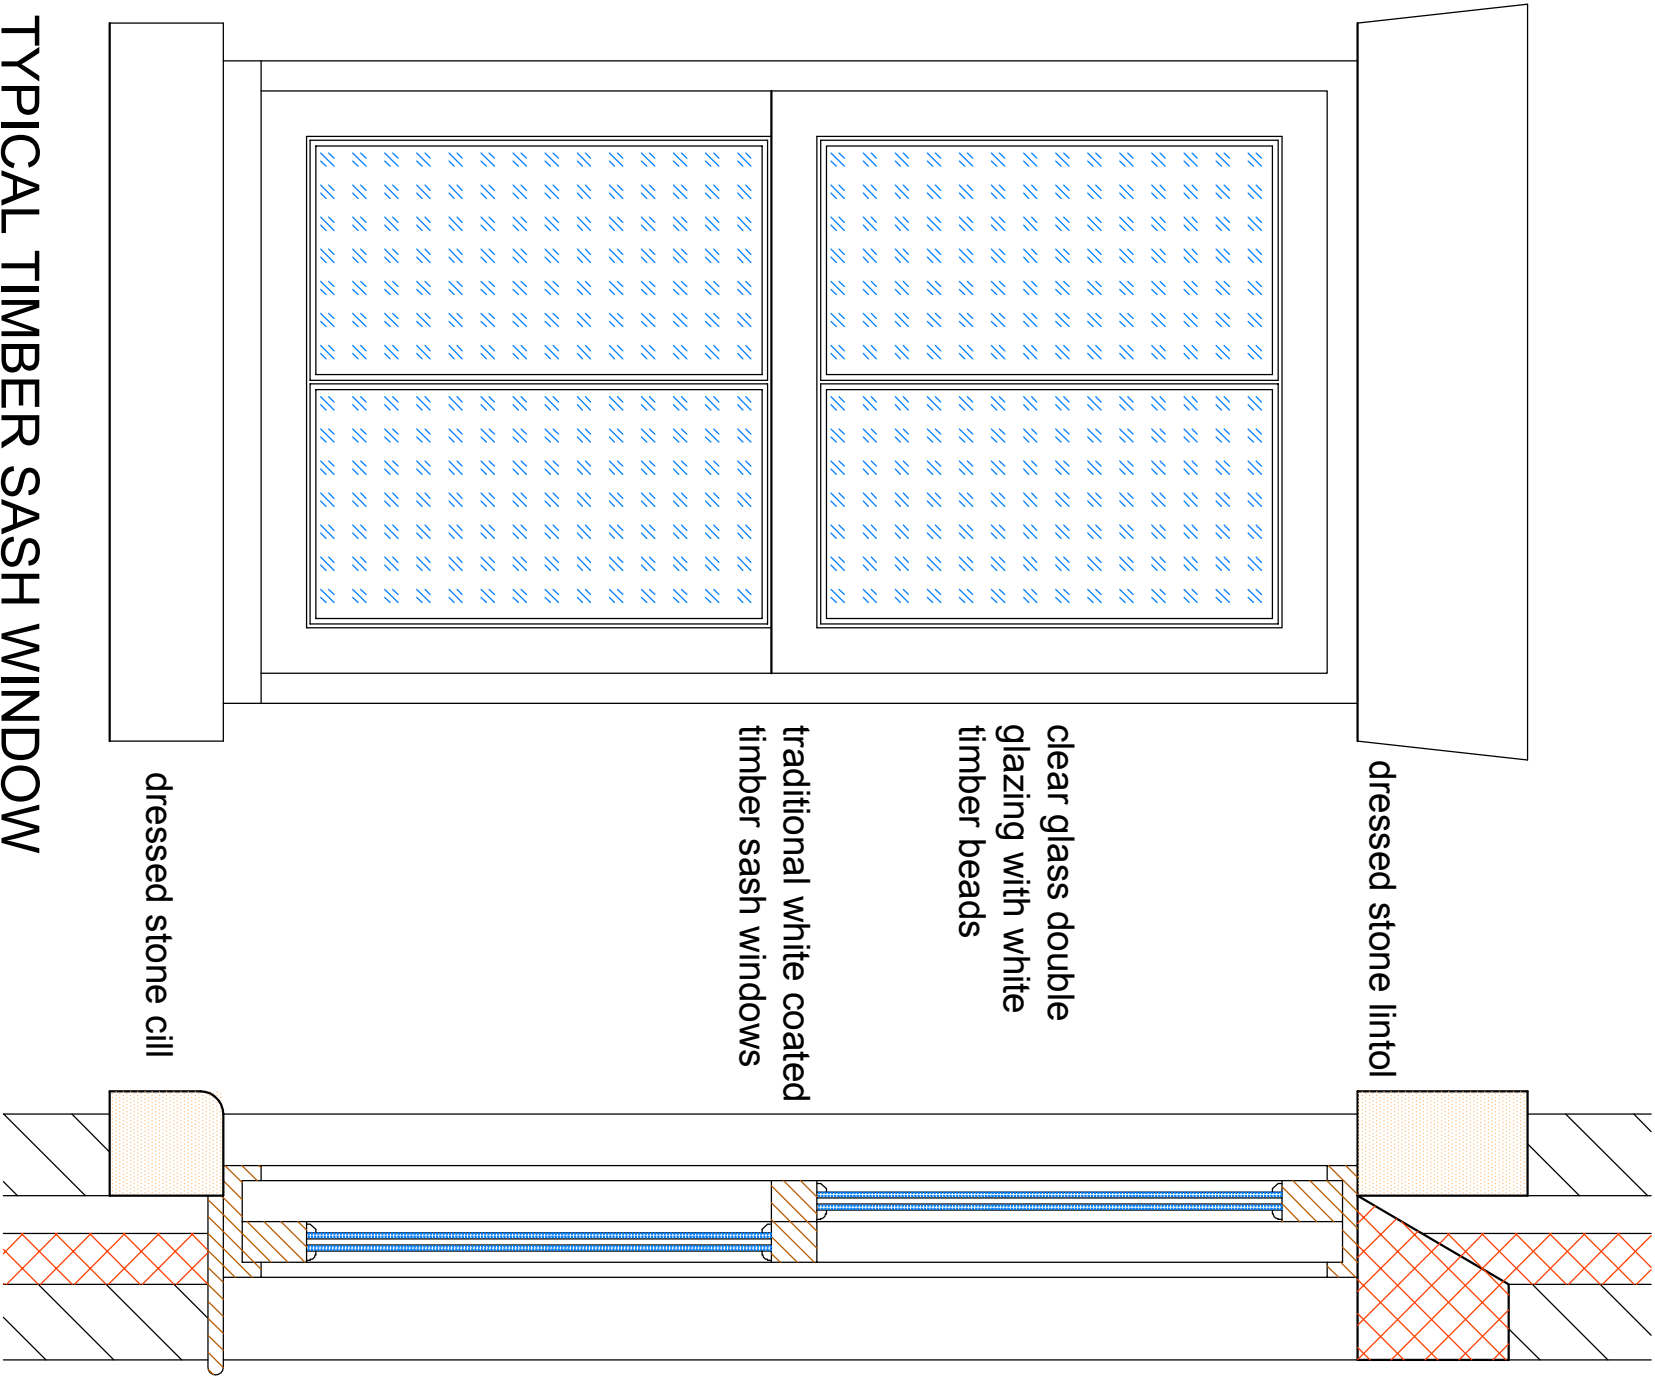

TYPICAL TIMBER SASH WINDOW

BR/73/19/PL

SECTION

Former hotel tennis courts adjacent to
The Royal Norfolk Hotel, West Street,
Bognor, West Sussex PO21 2LH

ACH Planning Ltd architecture and planning	
The Studio 17 Nearton End Swanbourne Bucks MK17 0SL	
email: office@achplanning.co.uk	
telephone: 01296 728274	mobile: 7774 2000 26