


INDICATIVE ILLUSTRATIONS not to scale

Proposed ridge level as seen from a perspective on the opposite side of West Street

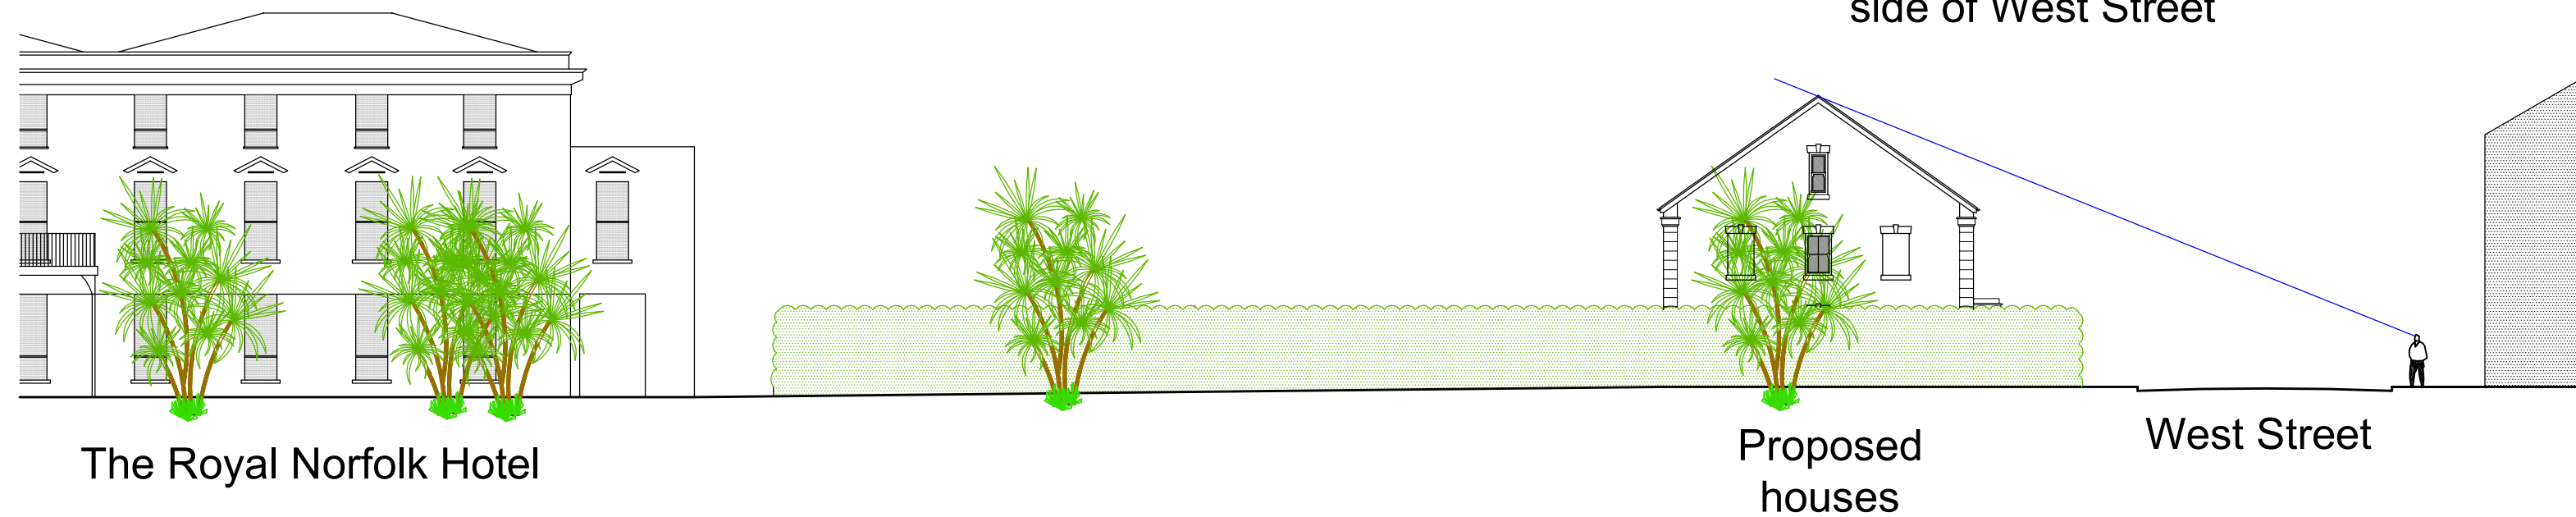

Erection of three terraced residential dwellings, domestic storage sheds and associated car parking, utilising the existing access

Former hotel tennis courts adjacent to The Royal Norfolk Hotel, West Street, Bognor, West Sussex PO21 2LH