


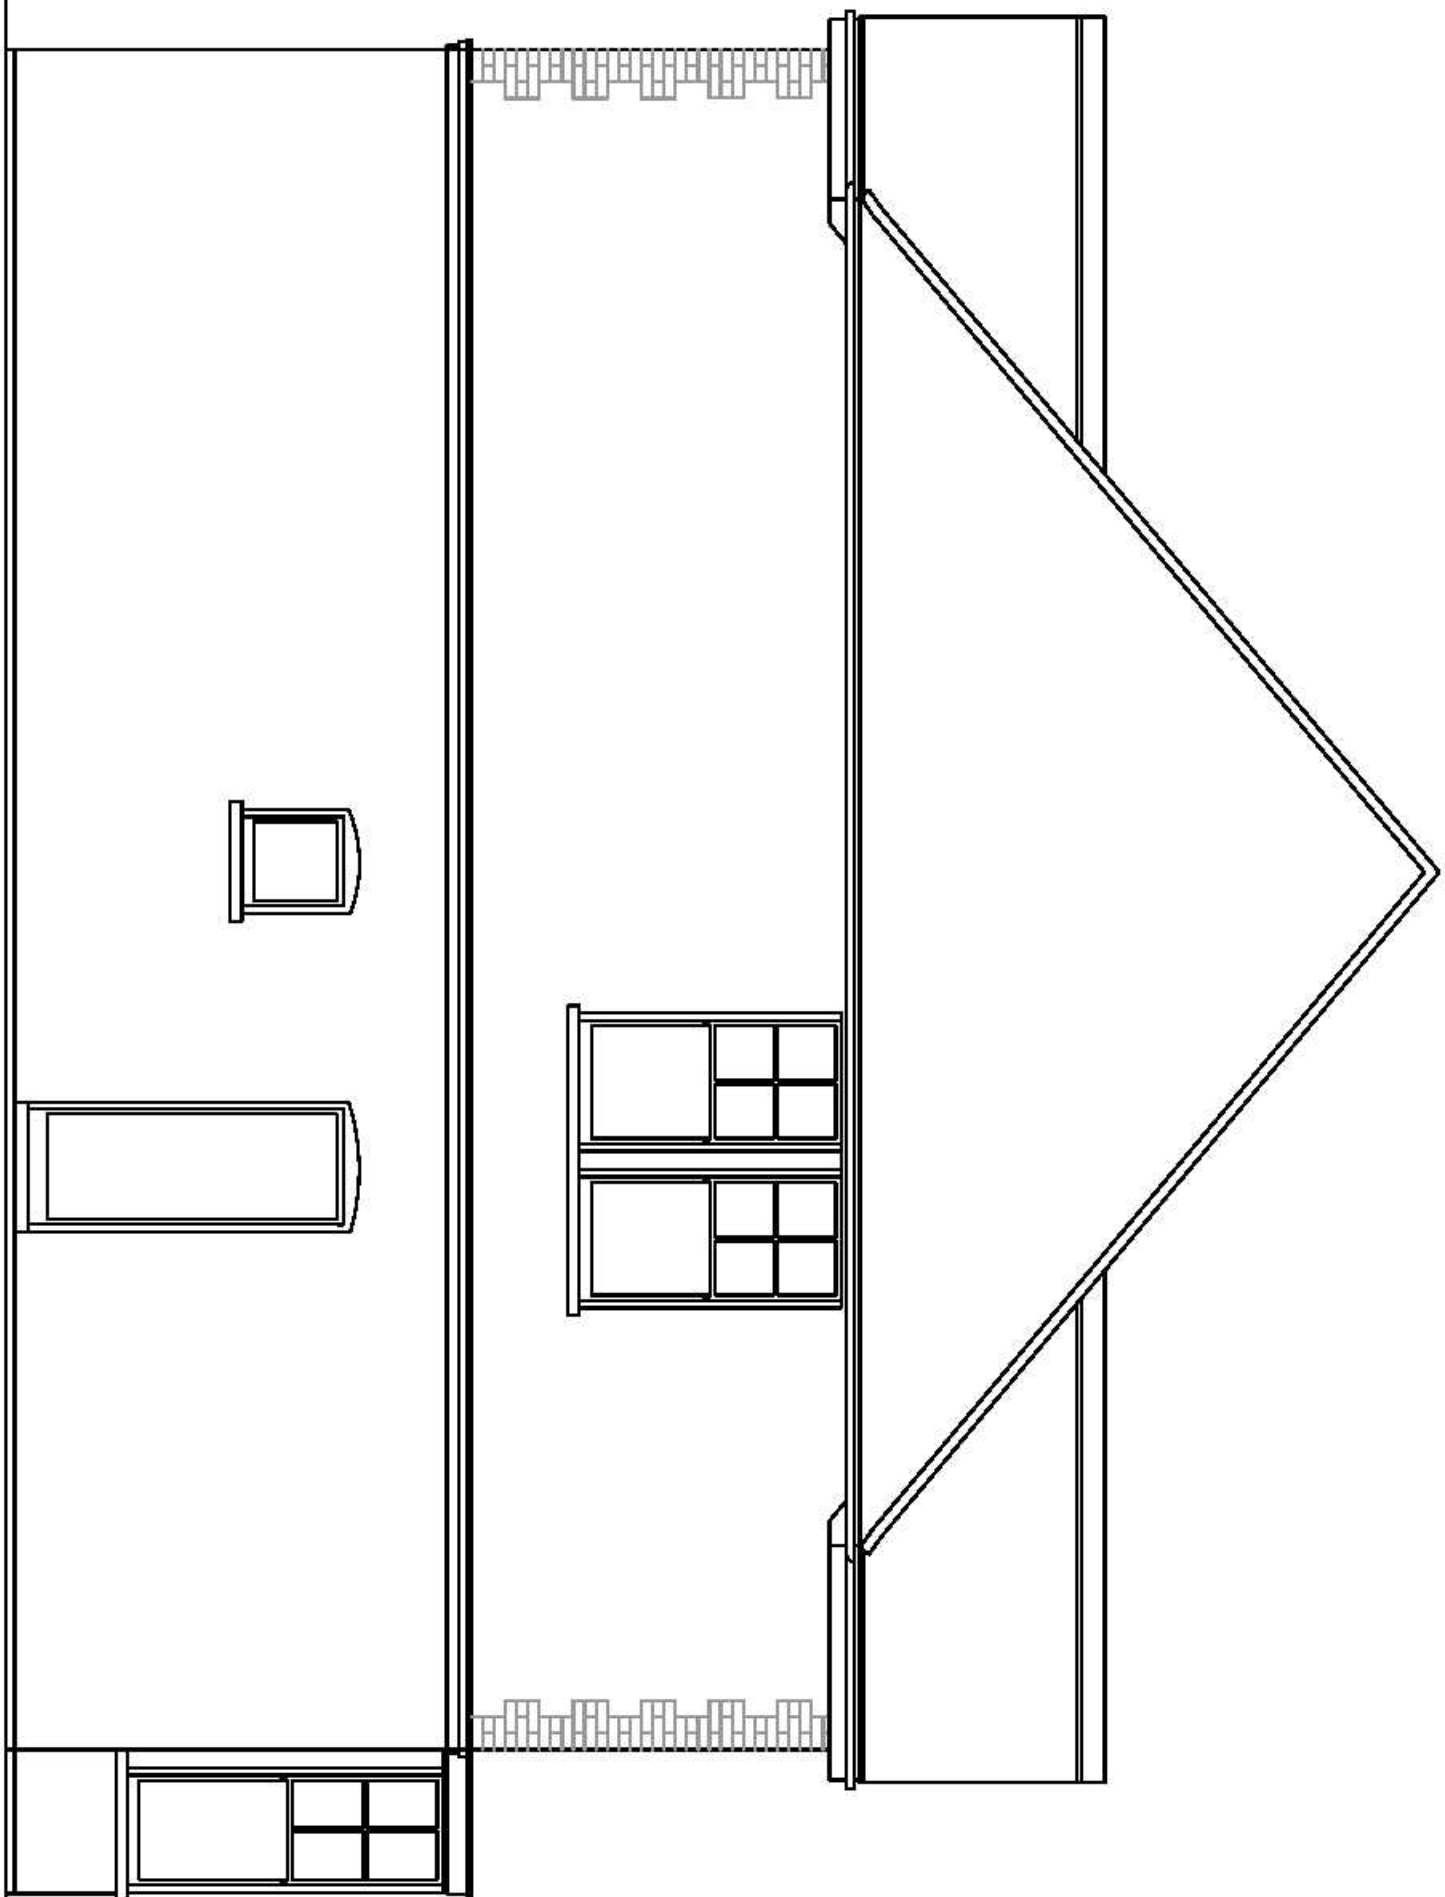

General Notes

No.	Revisions/Notes	Date

Drawn By: Stephen J. Jupp
Stephen J. Jupp MRP
Chartered Town Planner
348 Chichester Road
Bognor Regis
PO21 5BX
Tel: 01323 822115
E: sjj@stephenjupp.co.uk

Project Name and Address
Side Extension
Proposed Side Elevation
8 Nelson Road
Bognor Regis

Project	ADC/7/07	Sheet	7
Date	12.02.2008		
Scale	1:100	Size	A3