


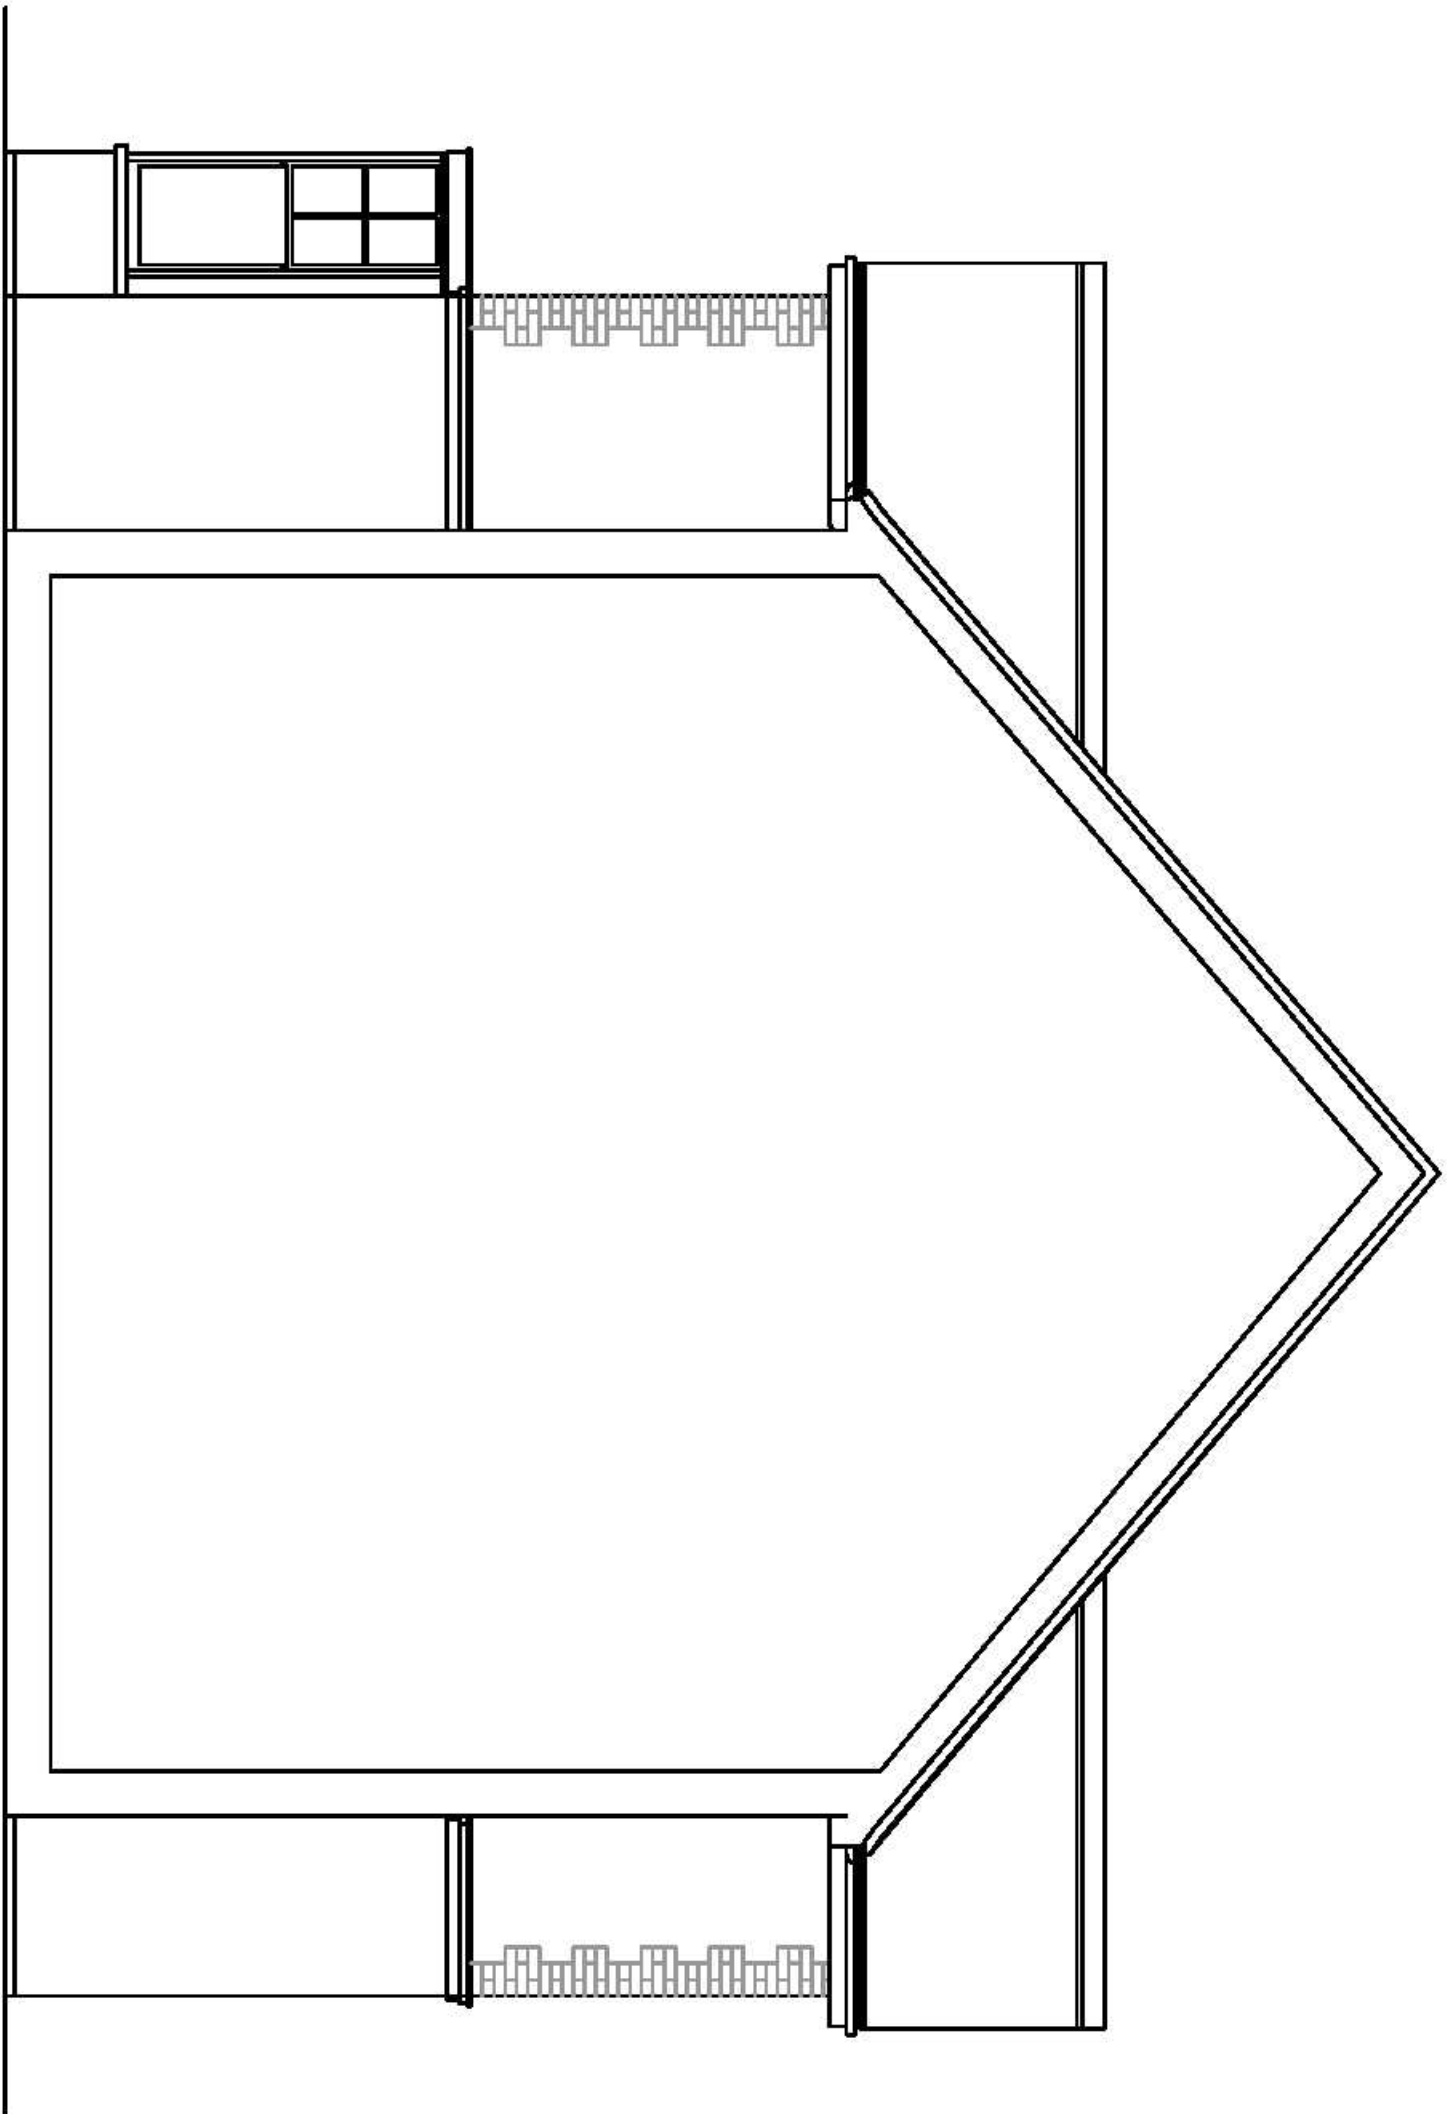

General Notes

|     |                 |      |
|-----|-----------------|------|
| No. | Revisions/Notes | Date |
|     |                 |      |
|     |                 |      |
|     |                 |      |

Drawn By: Stephen J. M. P. I.  
Checked By: Stephen J. M. P. I.  
Project Name: 348 CHICHESTER ROAD  
Client: BOGNOR REGIS  
PO21 5BX  
Tel: 01243 822115  
Email: info@stephenjmi.co.uk

Project Name and Address  
Side Extension  
Return Side Elevation  
8 NELSON ROAD  
BOGNOR REGIS

Project No: ADC/7/07  
Date: 29.02.2008  
Scale: 1:100  
Sheet: 8 of A3