


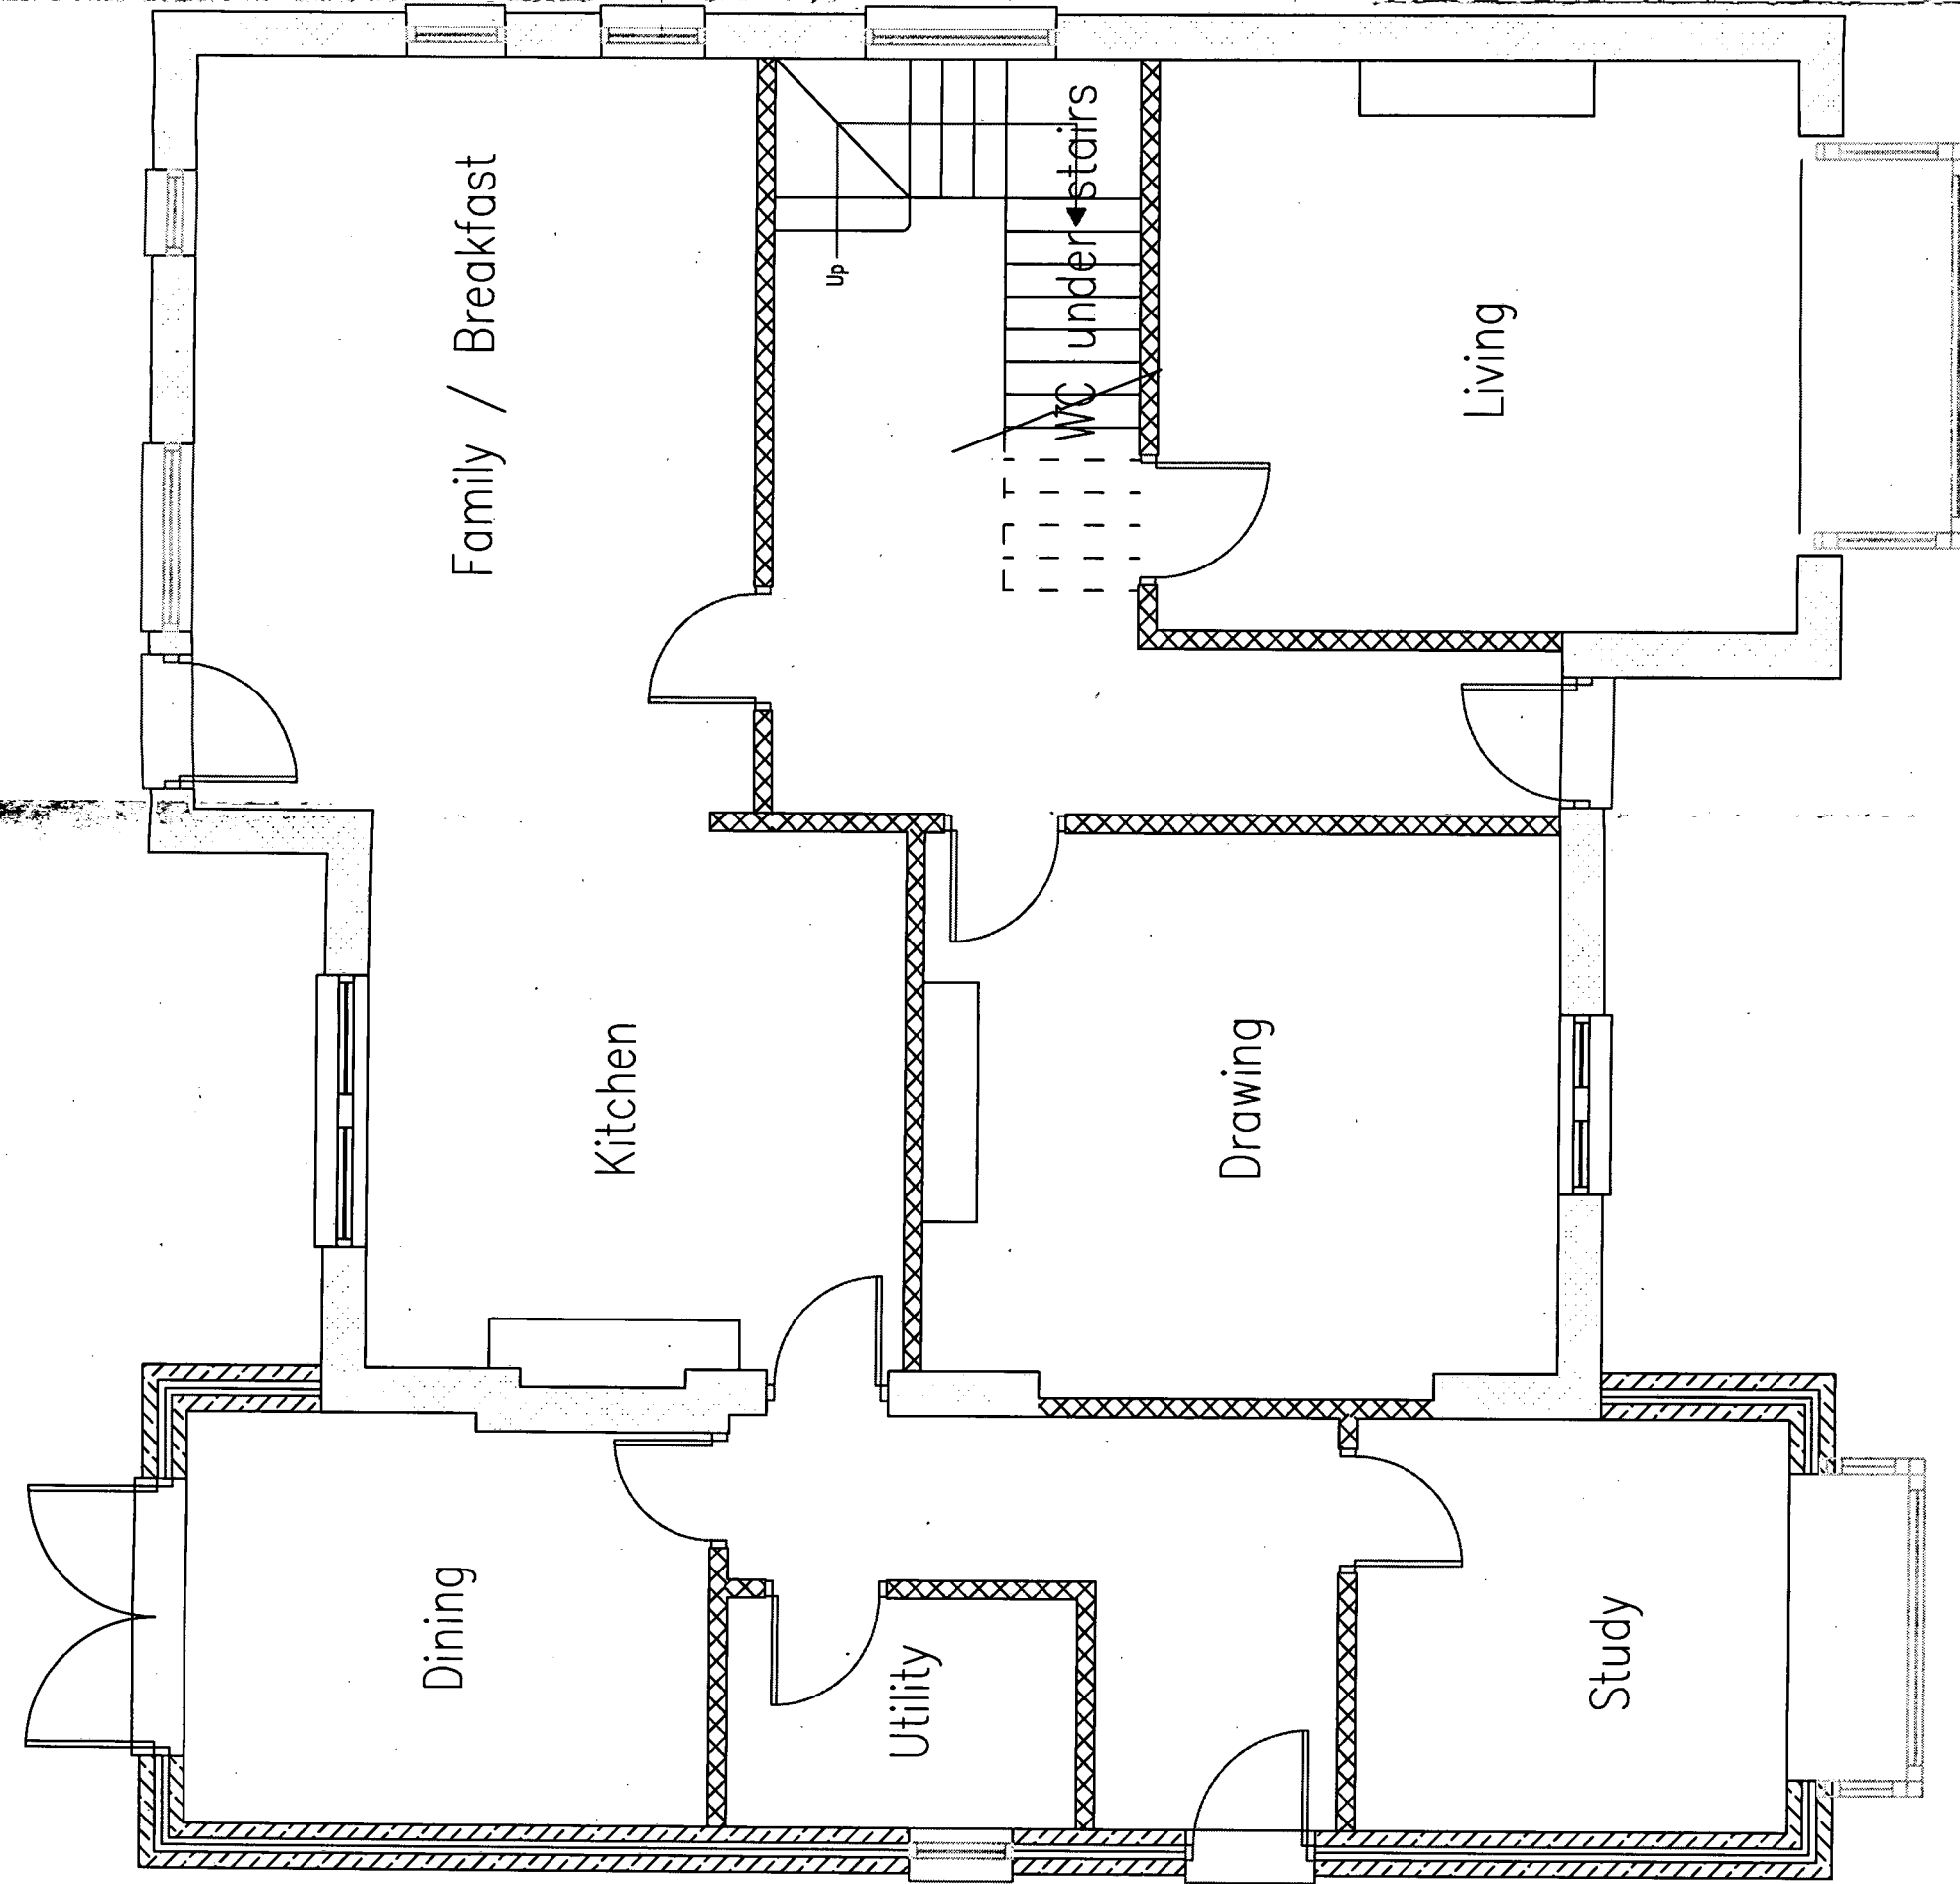

General Notes	
ARUN DISTRICT COUNCIL	
No.	BA 24 08
RECEIVED 28-3-08	

No.	Revision/Issue	Date

Firm Name and Address

STEPHEN JUPP MRTPI
CHARTERED TOWN PLANNER
348 CHICHESTER ROAD
BOGNOR REGIS
PO21 5BX
T: 01243 822113
E: s.jupp@planning-solutions.co.uk

Project Name and Address

Side Extension
Proposed Ground Floor
8 NELSON ROAD
BOGNOR REGIS

Project ADC/7/07
Date 28.03.2008
Scale 1:100 @ A3
Sheet 3A