


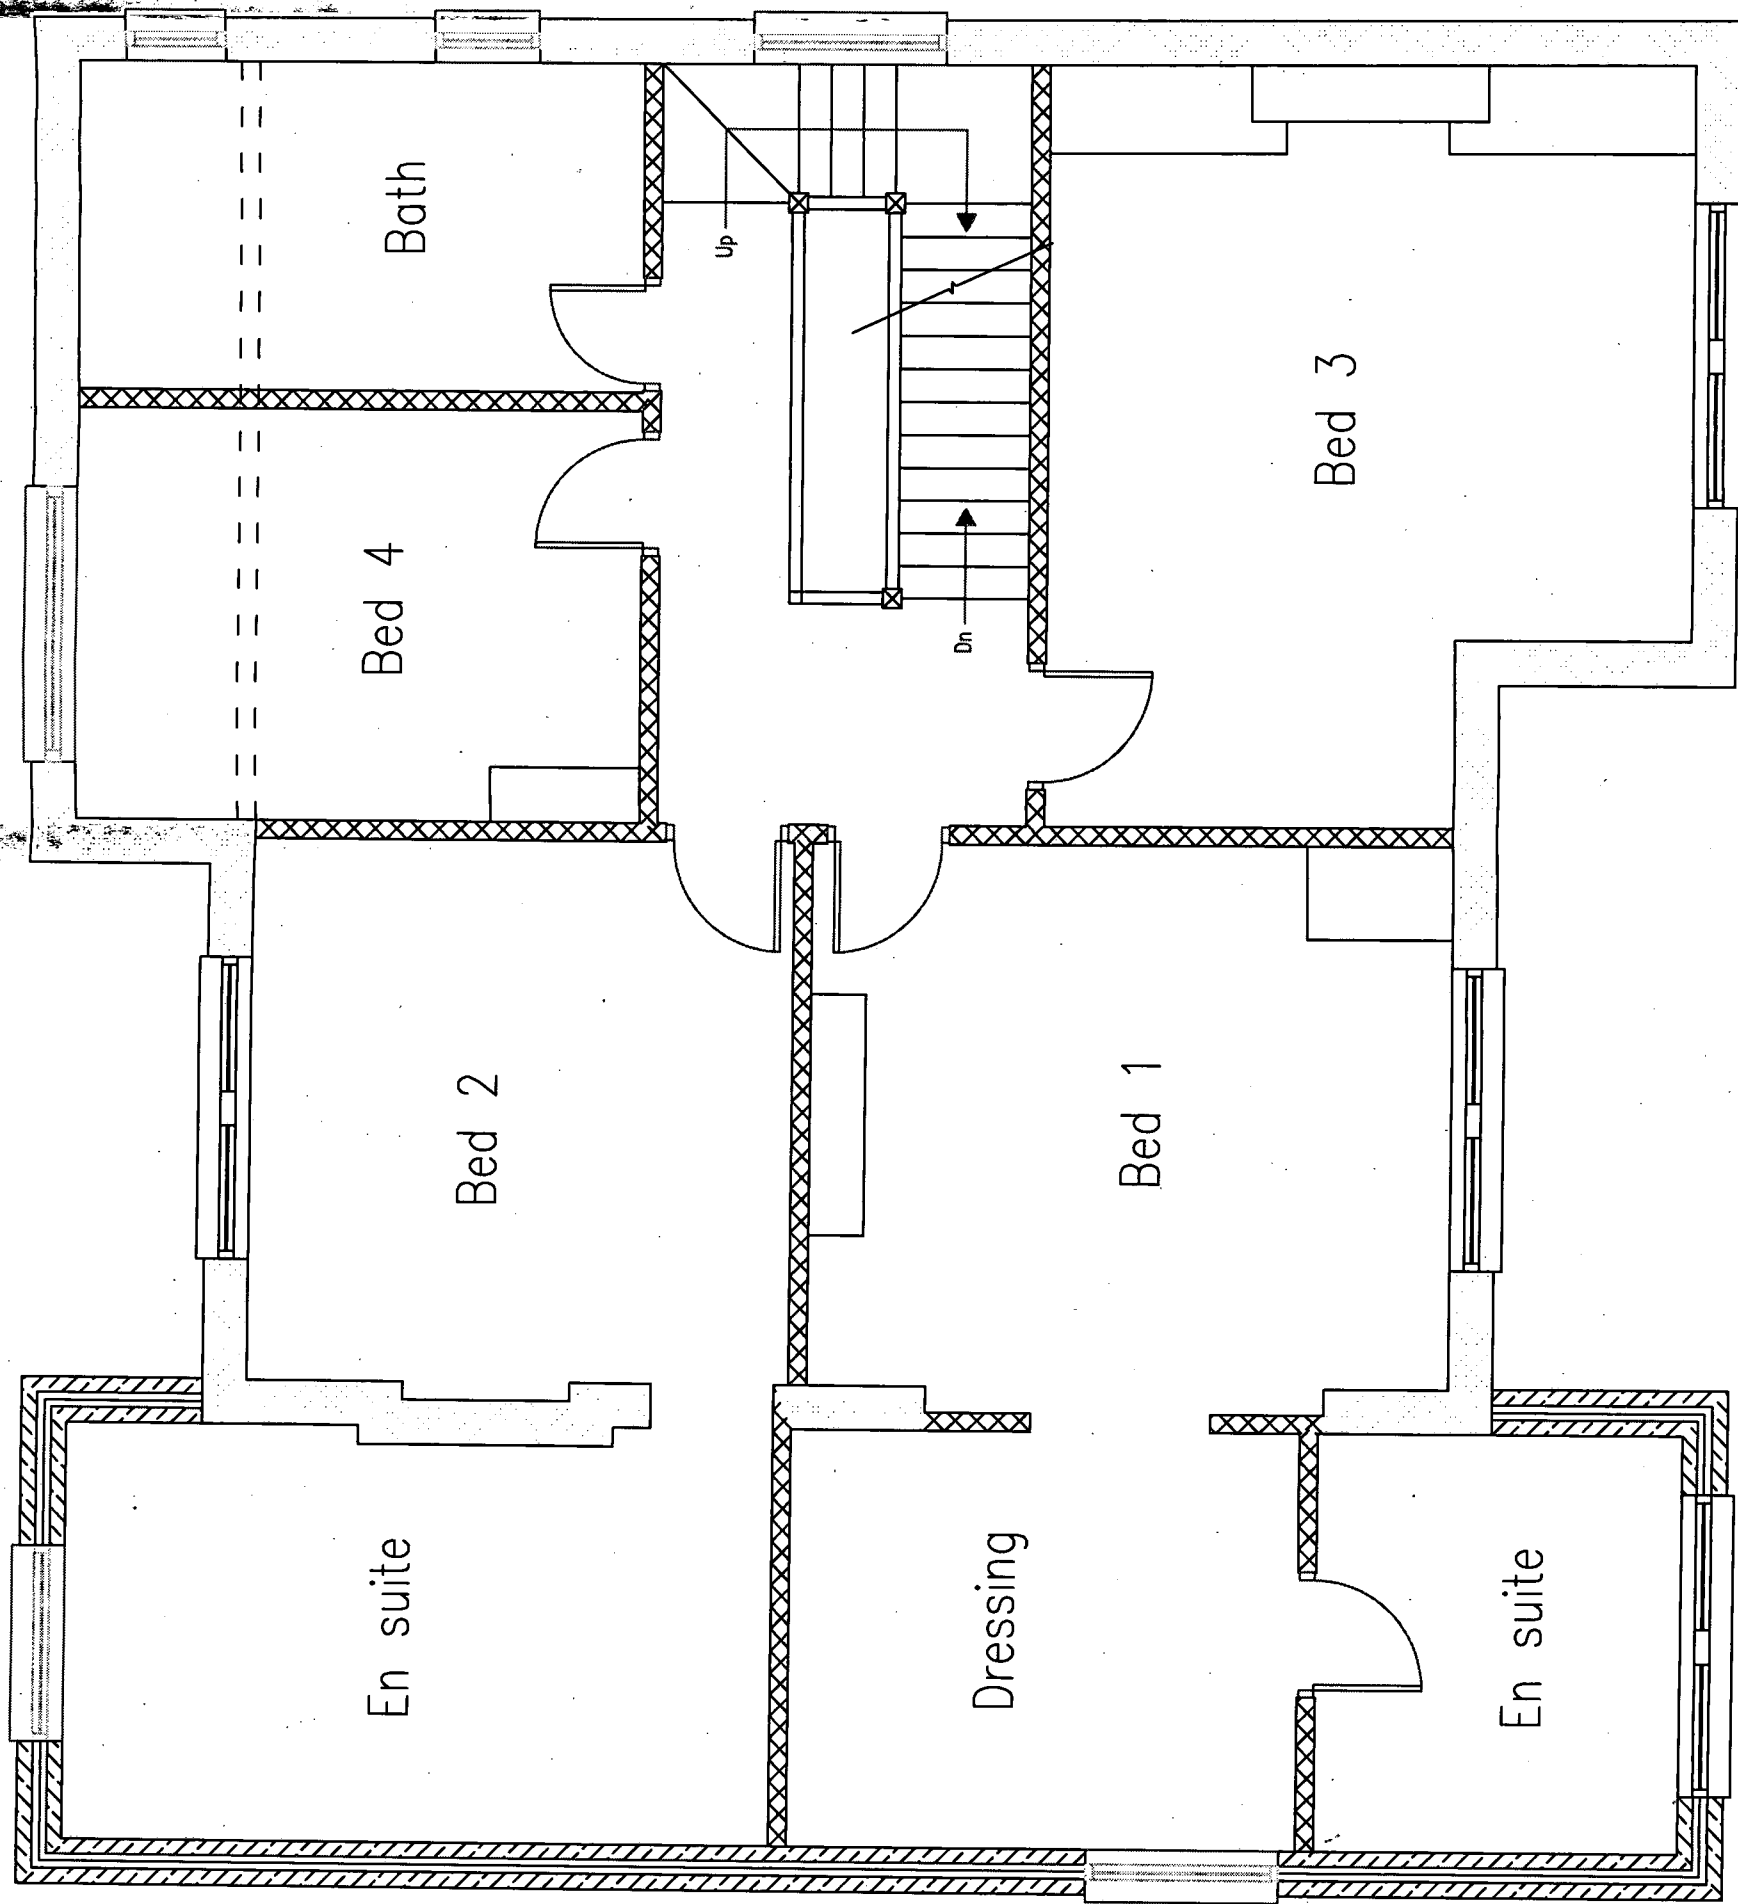

General Notes

ARUN DISTRICT COUNCIL

No.

BR 74 08

SUBST

RECEIVED

28-3-08

No.

Revision/Issue

Date

Firm Name and Address

STEPHEN JUPP MRTPI
CHARTERED TOWN PLANNER
348 CHICHESTER ROAD
BOGNOR REGIS
PO21 5BX
T: 01243 822113
E: sjup@planning-solutions.co.uk

Project Name and Address

Side Extension
Proposed First Floor
8 NELSON ROAD
BOGNOR REGIS

Project

ADC/7/07

Sheet

28.03.2008

Scale

1:100 @ A3

4A