

EXISTING ELEVATIONS

0m 1m 2m 3m 4m 5m 6m 7m 8m

All dimensions to be checked on site.
All details and dimensions relating to sub-contractors or suppliers work must be checked and agreed between the general contractors and the sub-contractors or suppliers.
Copyright reserved.


Amendments




Northeast



Northwest

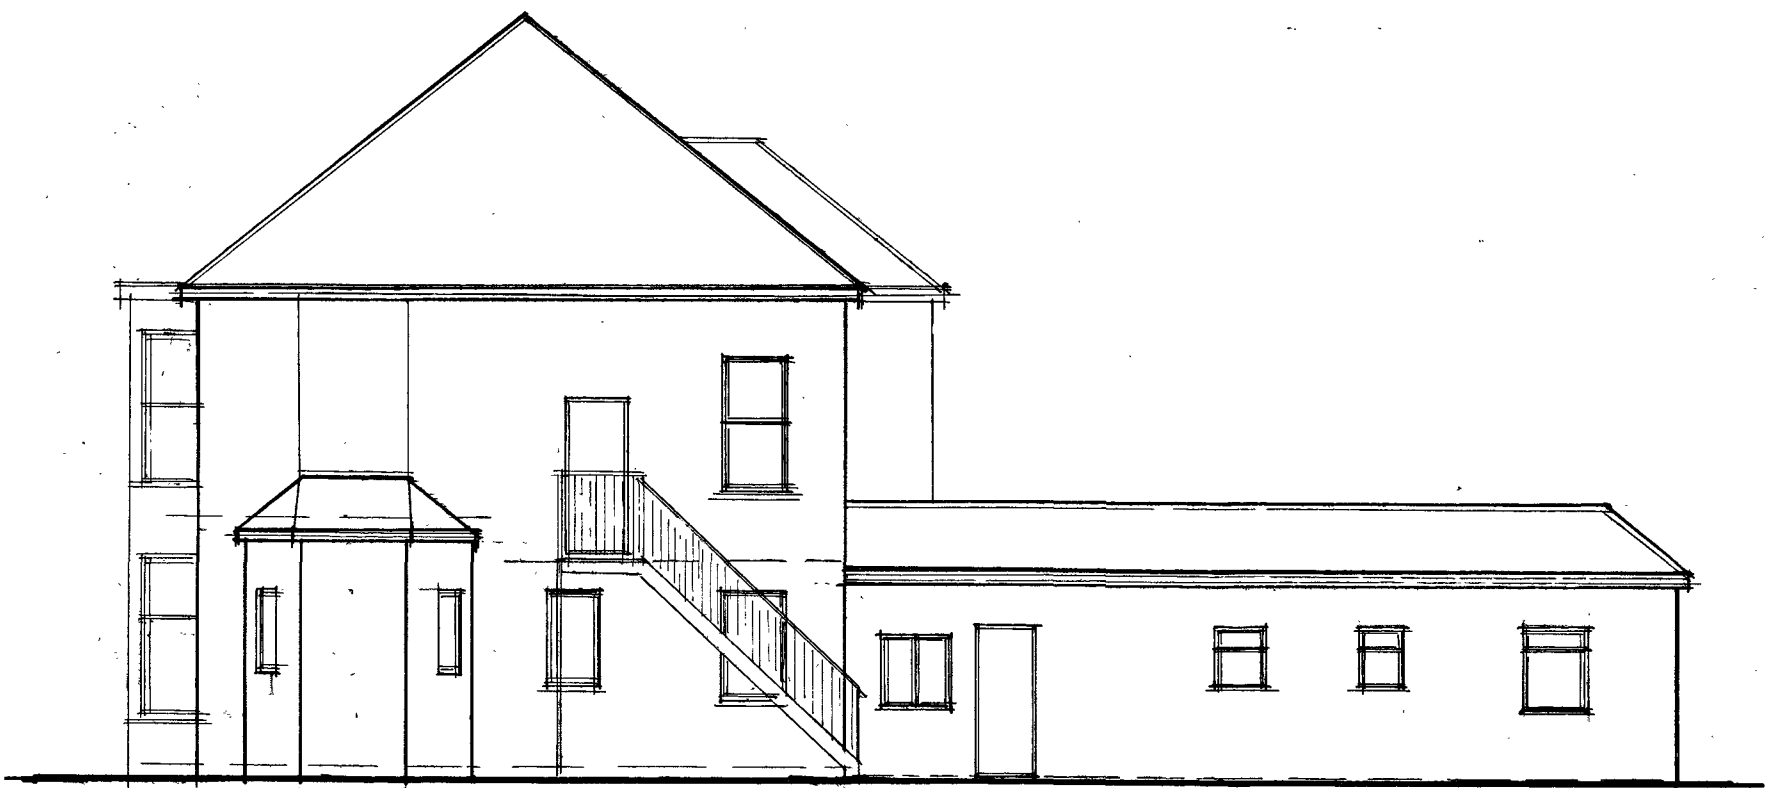

Southwest

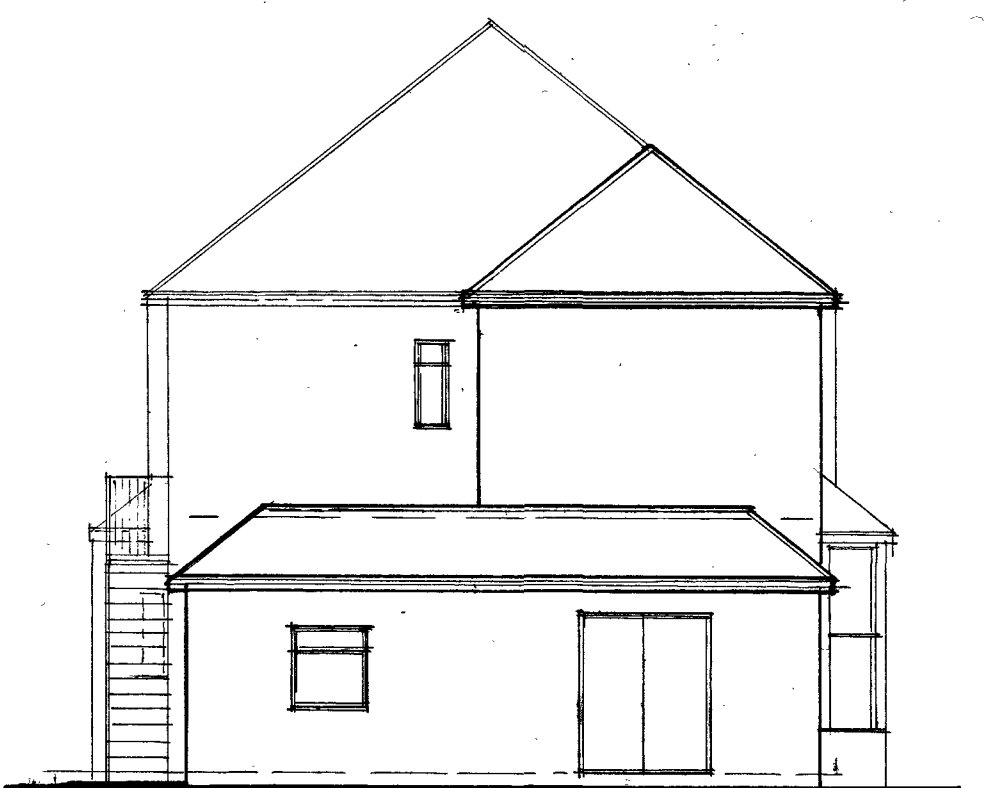

Southeast

86 ANNANDALE AVENUE
BOGNOR RE'GIS
WEST SUSSEX

FLAT CONVERSION

Scale 1:100
Date Jan 2017
Drawn ADK

7369

03

J.P. Tupper Associates

Surveyors, Valuers & Architectural Consultants

20 Sudley Road, Bognor Regis, Sussex PO21 1EU
Tel: Bognor Regis (01243) 822903 & 863703
Fax: Bognor Regis (01243) 841500
E-mail: jpt@ricsonline.org