



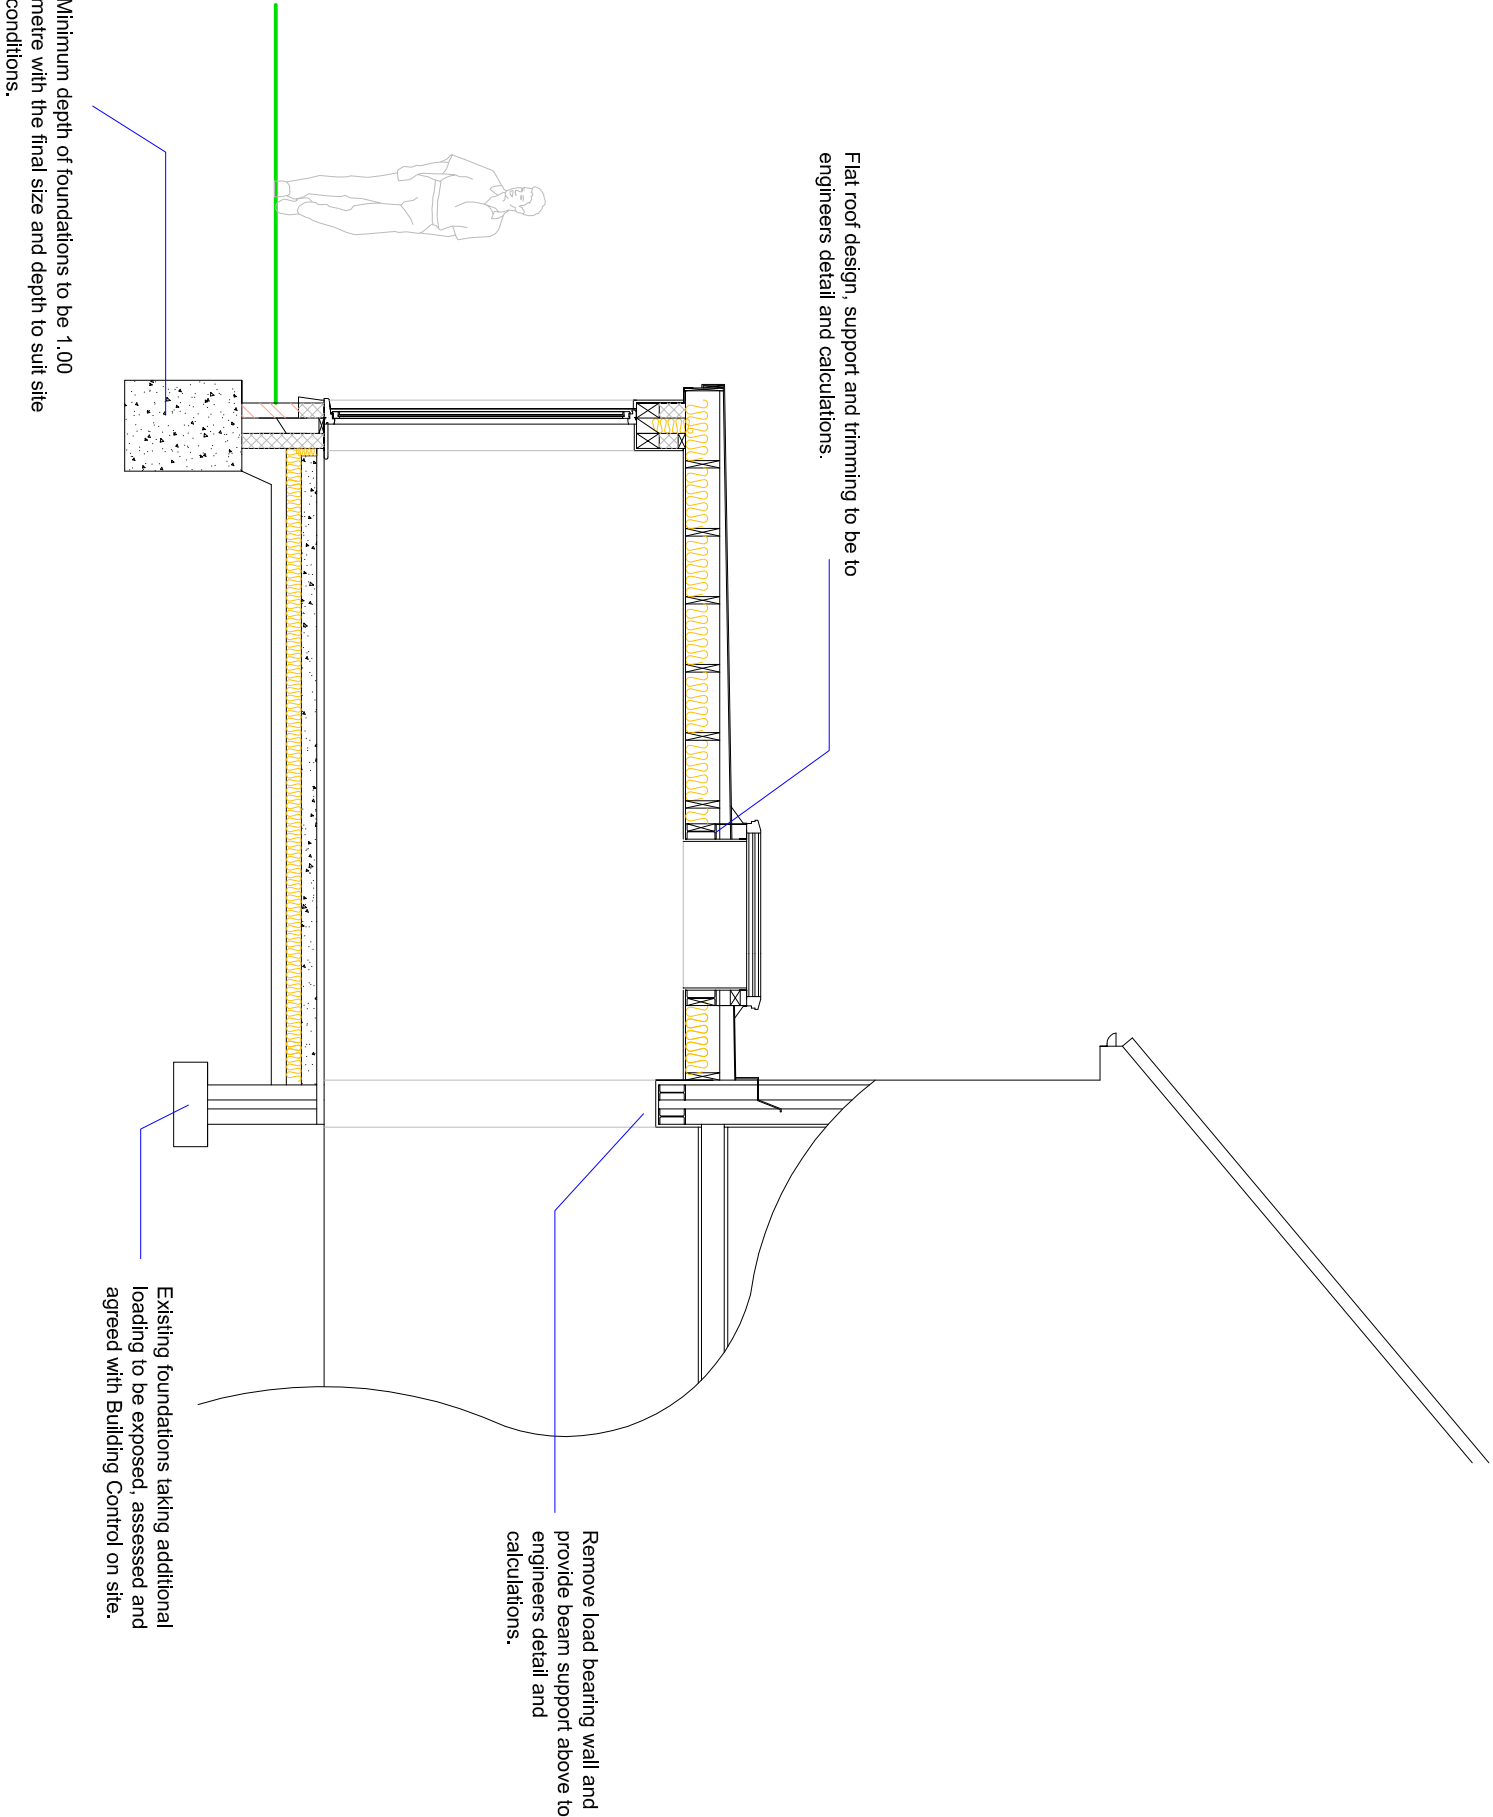

PROPOSED CROSS SECTION 'AA'

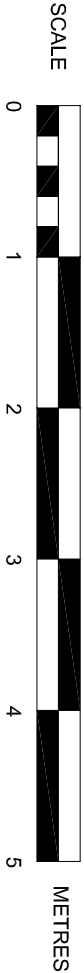

SUSSEX BUILDING CONSULTANCY LIMITED	
12 NORTHCOTE ROAD, BOGNOR REGIS, WEST SUSSEX.	
SCALE - 1/50 REV - DATE - 20/02/2020	
 LABC partner	3 NORTHCOTE ROAD BOGNOR REGIS PO21 5LZ TEL/FAX - (01243) 981379