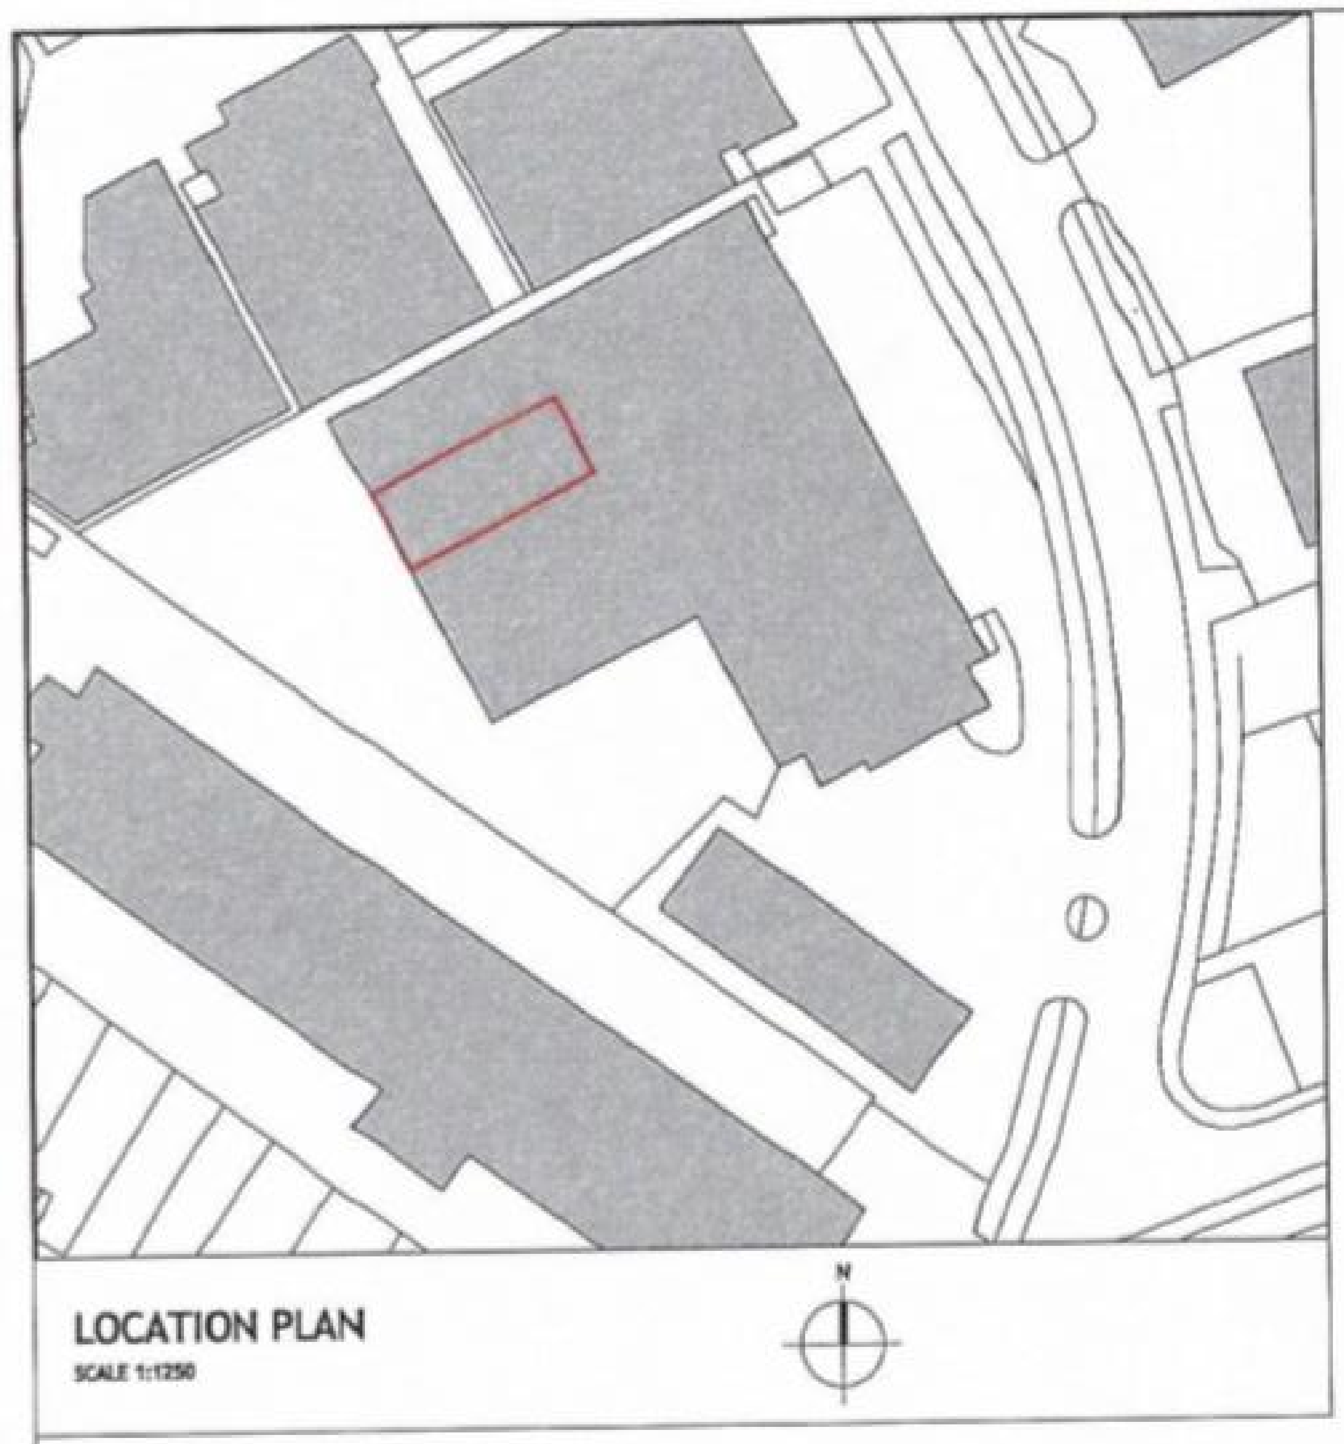

LOCATION PLAN
SCALE 1:1250

UNIT 8 - GROSS INTERNAL AREA

GROUND FLOOR 200.94 sq m 2163 sq ft

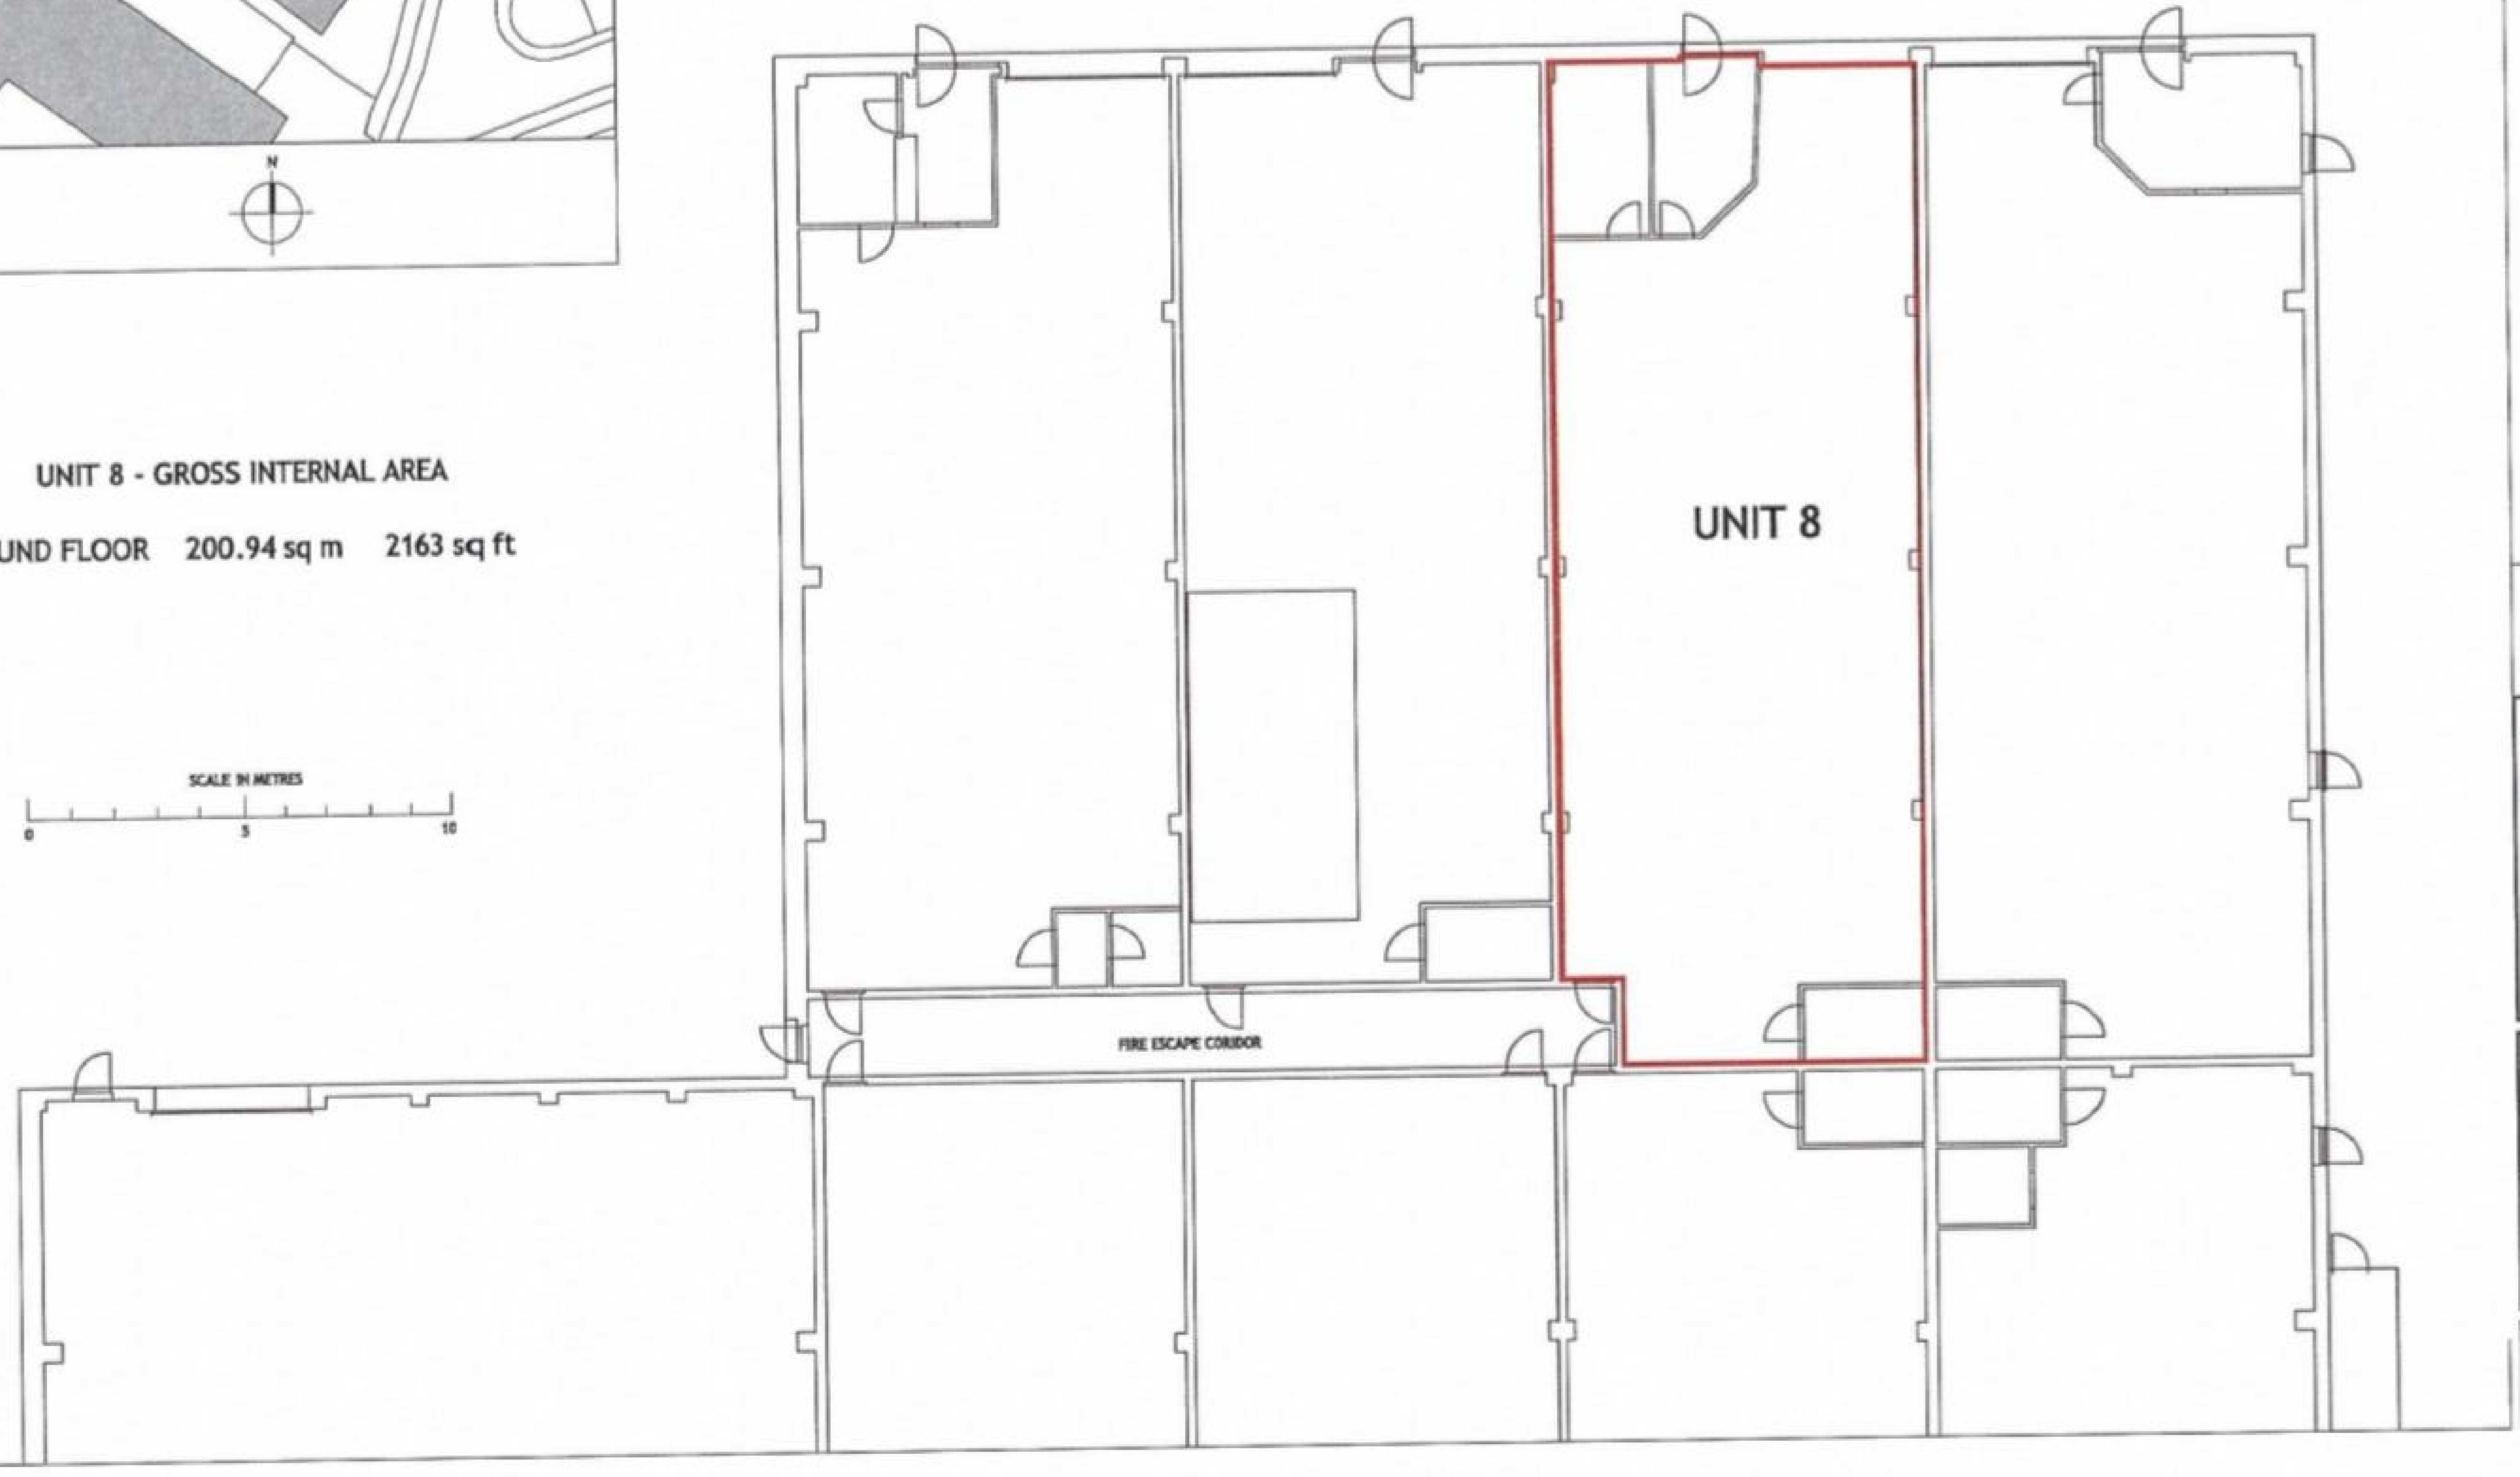

Rev	Date	By	Amendment

LEGEND

ABBREVIATIONS

B	BOLLARD	MH	MANHOLE
BOE	BRICK ON EDGE	O/H	OVER HEAD
BOX	BOXING	P	POST
BT	BRITISH TELECOM	P/L	PARAPET LIGHT
B/W	BRICK WALL	RAD	RADIATOR
CATV	CABLE TELEVISION	RE	RODDING EYE
CF	CEILING FALL	RS	ROAD SIGN
CL	COVER LEVEL	RSJ	ROLLED STEEL JOIST
CONC	CONCRETE PATCH	RSS	ROLLED STEEL STANCHION
CBU	COVER BRAND UNKNOWN	RWP	RAIN WATER PIPE
CPD	CUPBOARD	SC	STOP COCK
DS	DROP STEP	SP	SIGN POST
DL	DERIVED LEVEL	SVP	SOIL VENT PIPE
ELEC	ELECTRICAL	TL	TRAFFIC LIGHT
ER	EARTHING ROD	TN	TREE NUMBER
F/B	FLOWER BED	TP	TELEPHONE POLE
FAR	FLAT ASPHALT ROOF	UTL	UNABLE TO LIFT
G	GULLY	VP	VENT PIPE
GV	GAS VALVE	VTF	VINYL TILED FLOOR
HLW	HIGH LEVEL WINDOW	WC	WATER CLOSET
IC	INSPECTION COVER	WHB	WASH HAND BASIN
L/L	LOW LEVEL	WV	WATER VALVE
LP	LAMP POST	Ø	DIAMETER

— — — — — OVERHEAD DETAIL
— · — · — BARRIER OR FENCE
— — — — — CHANGE IN SURFACE
⋈ GATE △ SURVEY STATION

HEIGHTS

C	HEIGHT FROM FLOOR TO CILL
H	HEIGHT FROM CILL TO HEAD
SP	HEIGHT FROM FLOOR TO SPRING OF ARCH
AH	HEIGHT FROM FLOOR TO HEAD OF ARCH
⊖	HEIGHT TO CEILING, BEAM OR DOOR
S/C	STRUCTURAL CEILING HEIGHT
F/C	FALSE CEILING HEIGHT
DL	DEDUCED LEVEL DERIVED FROM PLUS MEASUREMENTS

TREES Ø DIAMETER(mm)
S SPREAD(mm) diameter
H HEIGHT(mm)
ALL TREE HEIGHTS SHOWN IN (mm)

3sixty measurement

LONDON
SOUTH BANK HOUSE, BLACK PRINCE ROAD
LONDON SE1 7SJ
Tel: 020 7937 2930 E-mail: info@3sixtymeasurement.co.uk
Fax: 020 7937 2931 Website:www.3sixtymeasurement.co.uk

Client	PETCHEY INDUSTRIAL HOLDINGS LTD		
Project	DURBAN BUSINESS CENTRE DURBAN ROAD BOGNOR REGIS, PO22 9FE		
Drawing	UNIT 8		
Date JUN 2014	Scale A3@1:200	Drawn by GAJ	Checked by RJT
Project No 14387	Drawing No -01	Revision	

ARUN DISTRICT COUNCIL BR/77/19/PL