



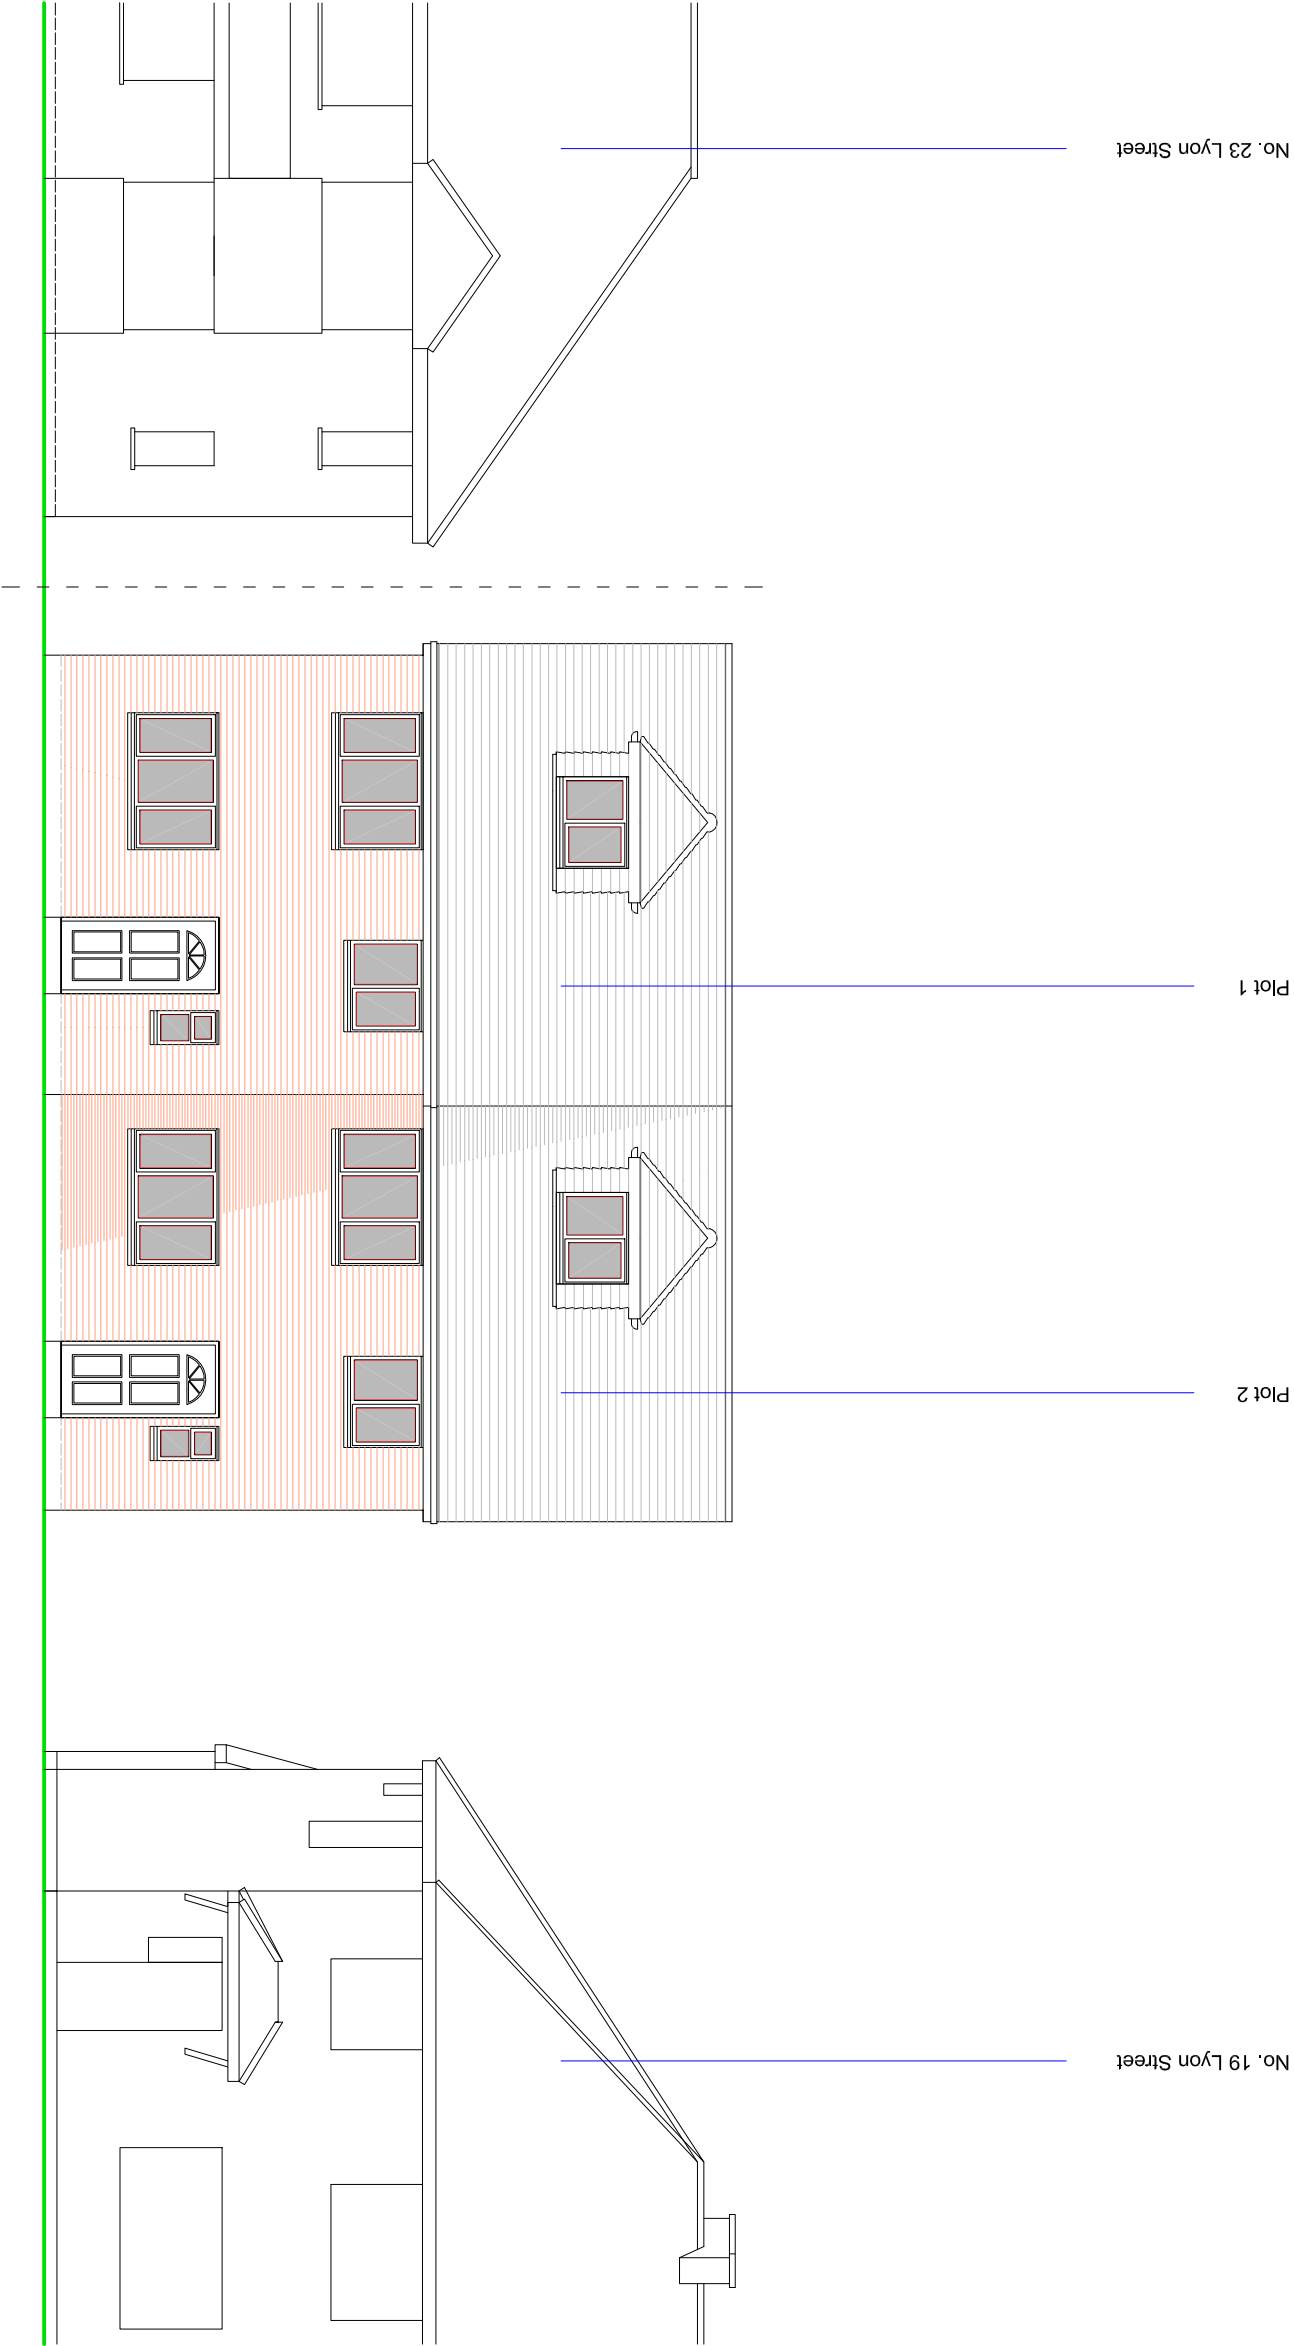

PROPOSED STREET ELEVATION

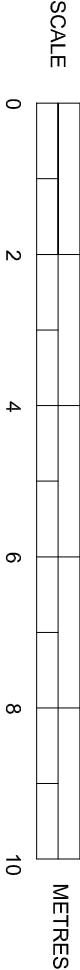

Scale - 1/100 on A3 paper.

|   |  |
|---|--|
| <b>SUSSEX BUILDING CONSULTANCY LIMITED</b>   |  |
| 40 - 42 SUDLEY ROAD,<br>BOGNOR REGIS, WEST SUSSEX.   |  |
| SCALE - 1/100 REV - DATE - 02/02/2022   |  |
| <br>LABC<br>partner<br>3 NORTHGATE ROAD<br>BOGNOR REGIS<br>PO21 1AZ<br>TEL - (01243) 861379 |  |