



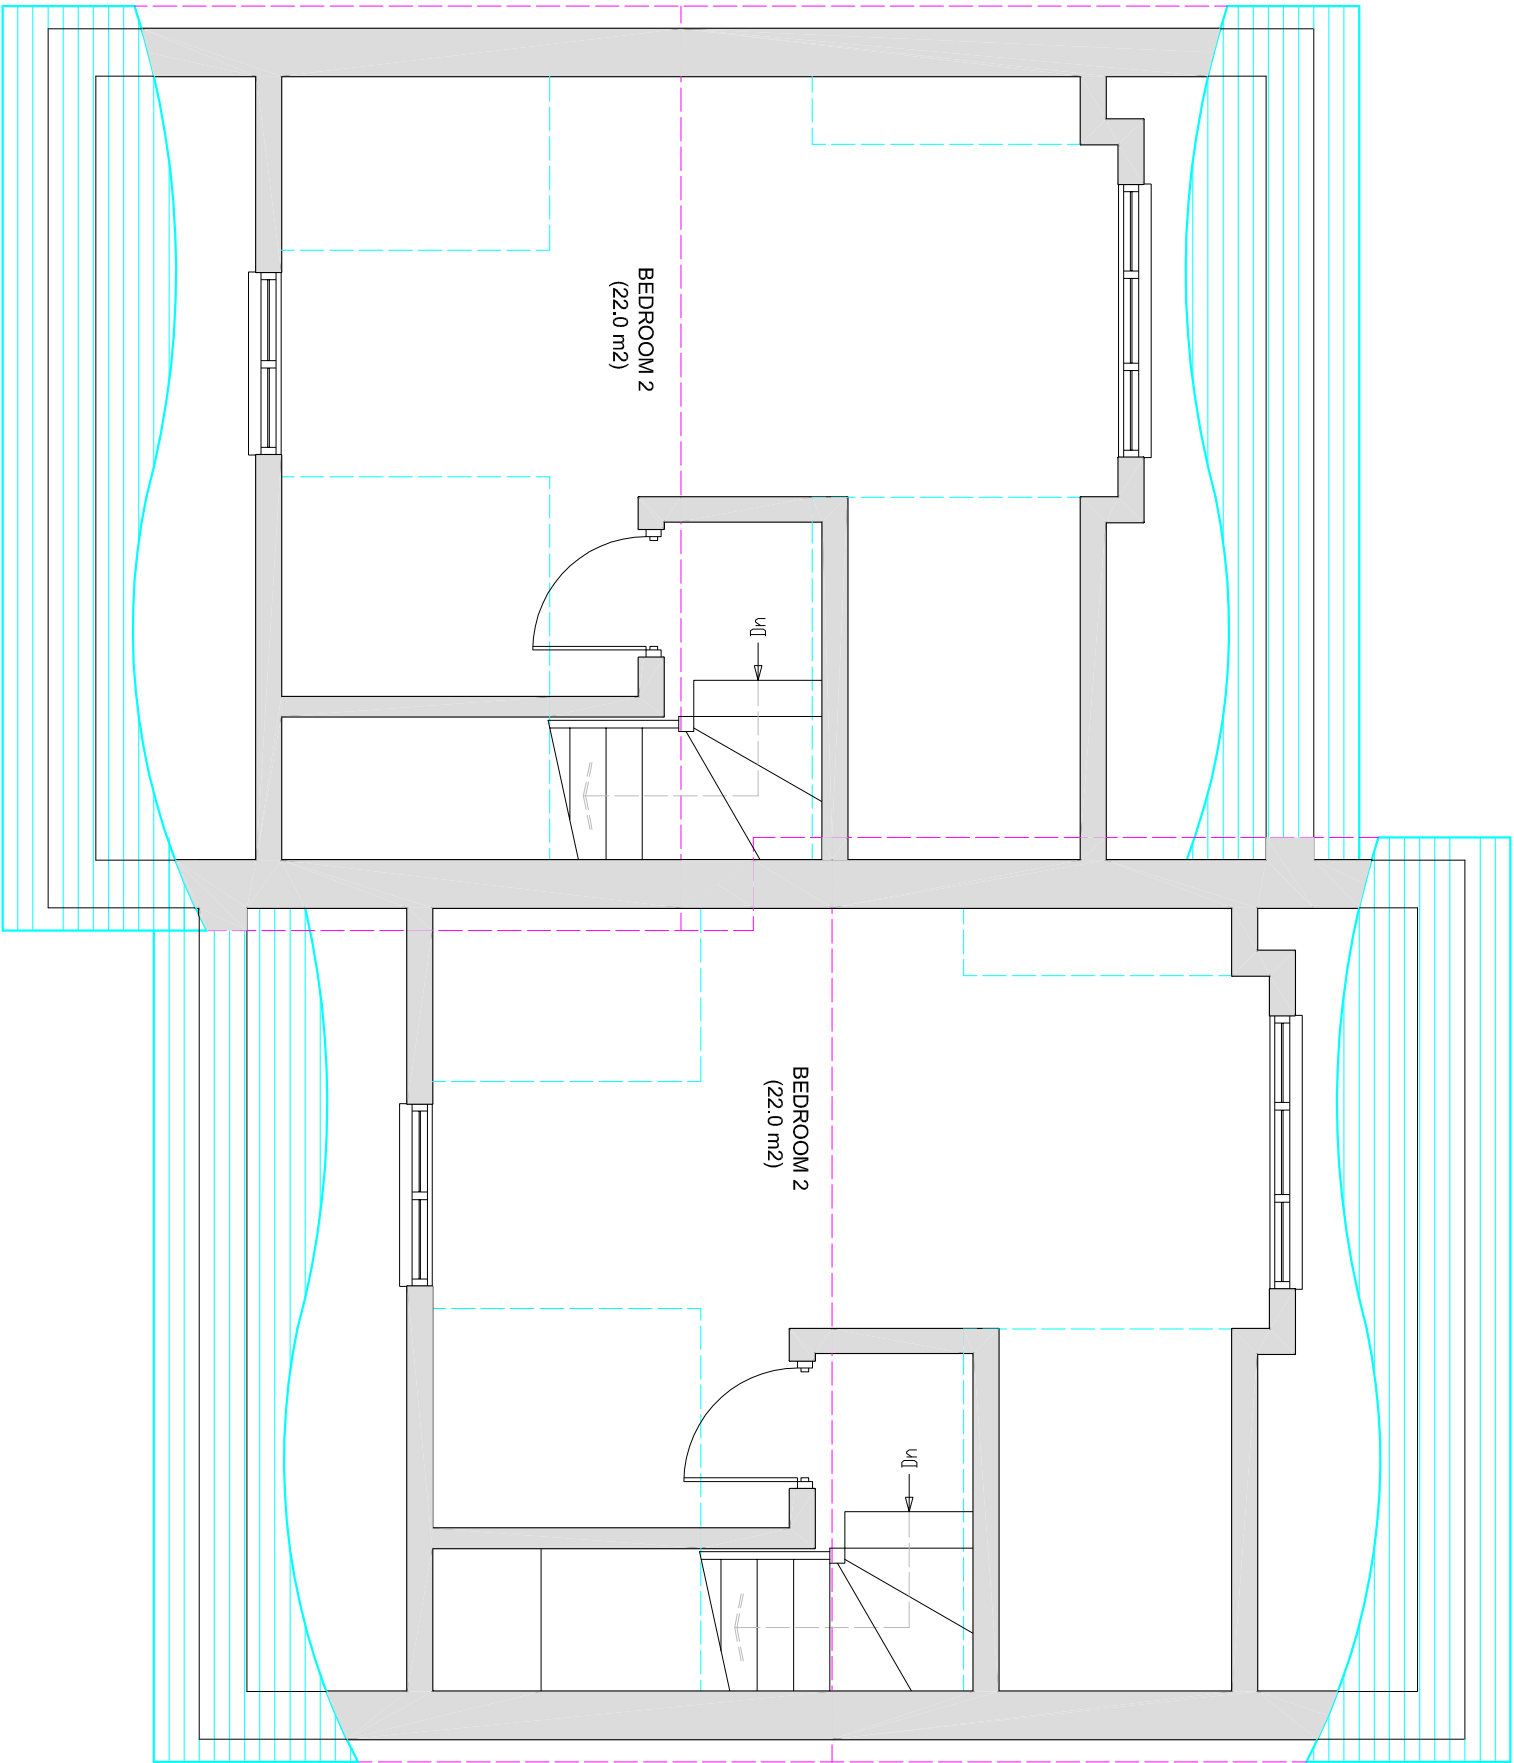

PROPOSED SECOND FLOOR PLAN

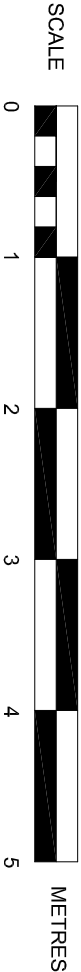

SUSSEX BUILDING CONSULTANCY LIMITED

REAR OF 42 SUDLEY ROAD,
BOGNOR REGIS, WEST SUSSEX.

SCALE - 1/50 REV - A DATE - 03/02/2022



partner
LABC

3 NORTHCOTE ROAD
BOGNOR REGIS
PO21 5LZ
TEL/FAX - (01243) 861379