



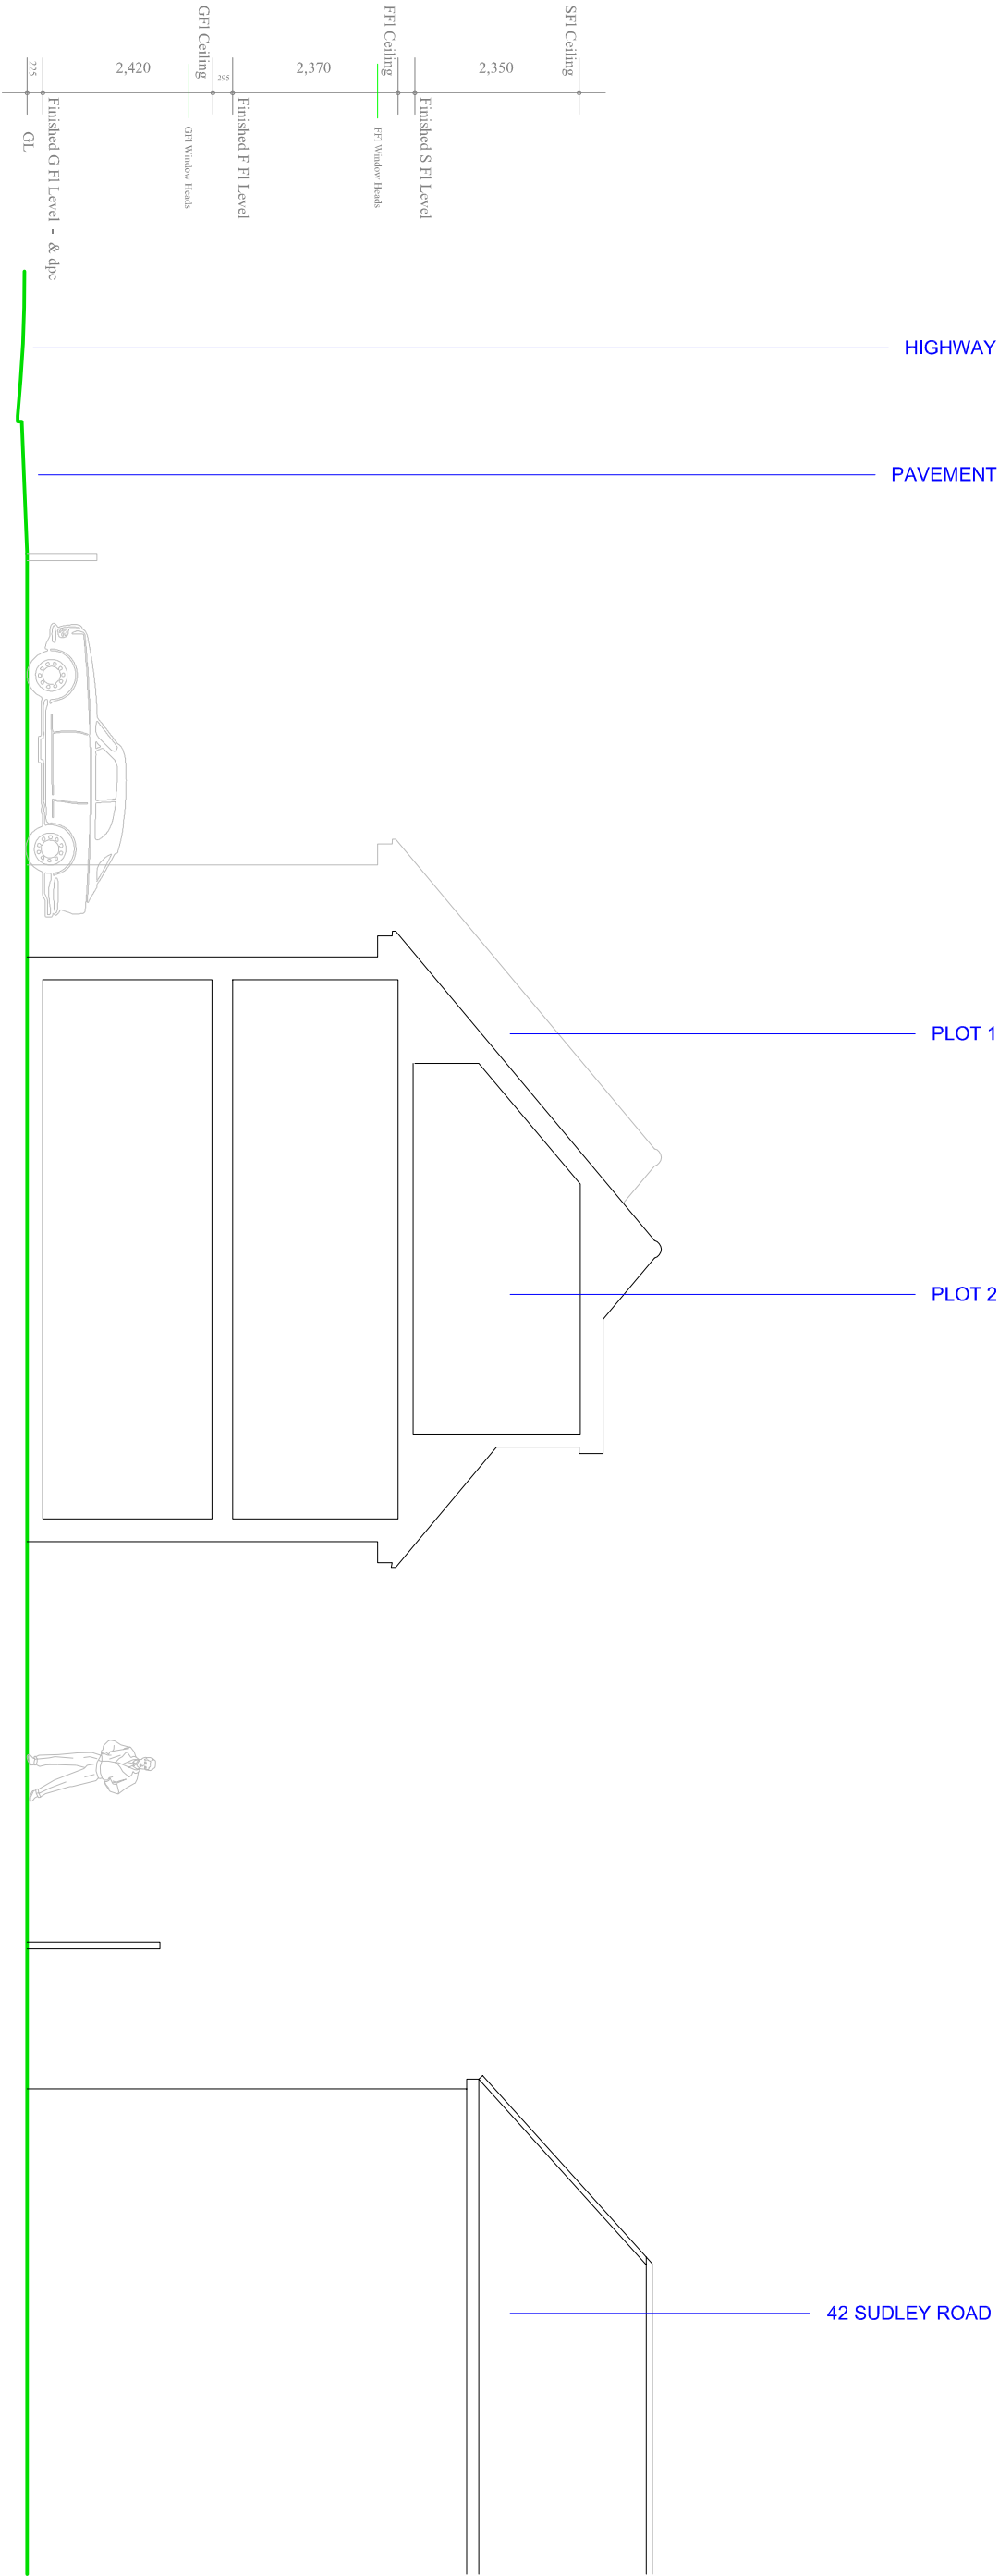

PROPOSED SITE SECTION

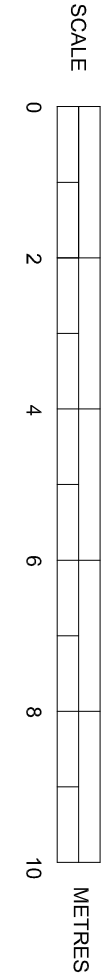

Scale - 1/100 on A3 paper.

SUSSEX BUILDING CONSULTANCY LIMITED	
40 - 42 SUDLEY ROAD, BOGNOR REGIS, WEST SUSSEX.	LABC partner
SCALE - 1/100 REV - DATE - 02/02/2022	3 NORTHGATE ROAD BOGNOR REGIS PO21 5LZ TEL - (01243) 961379