



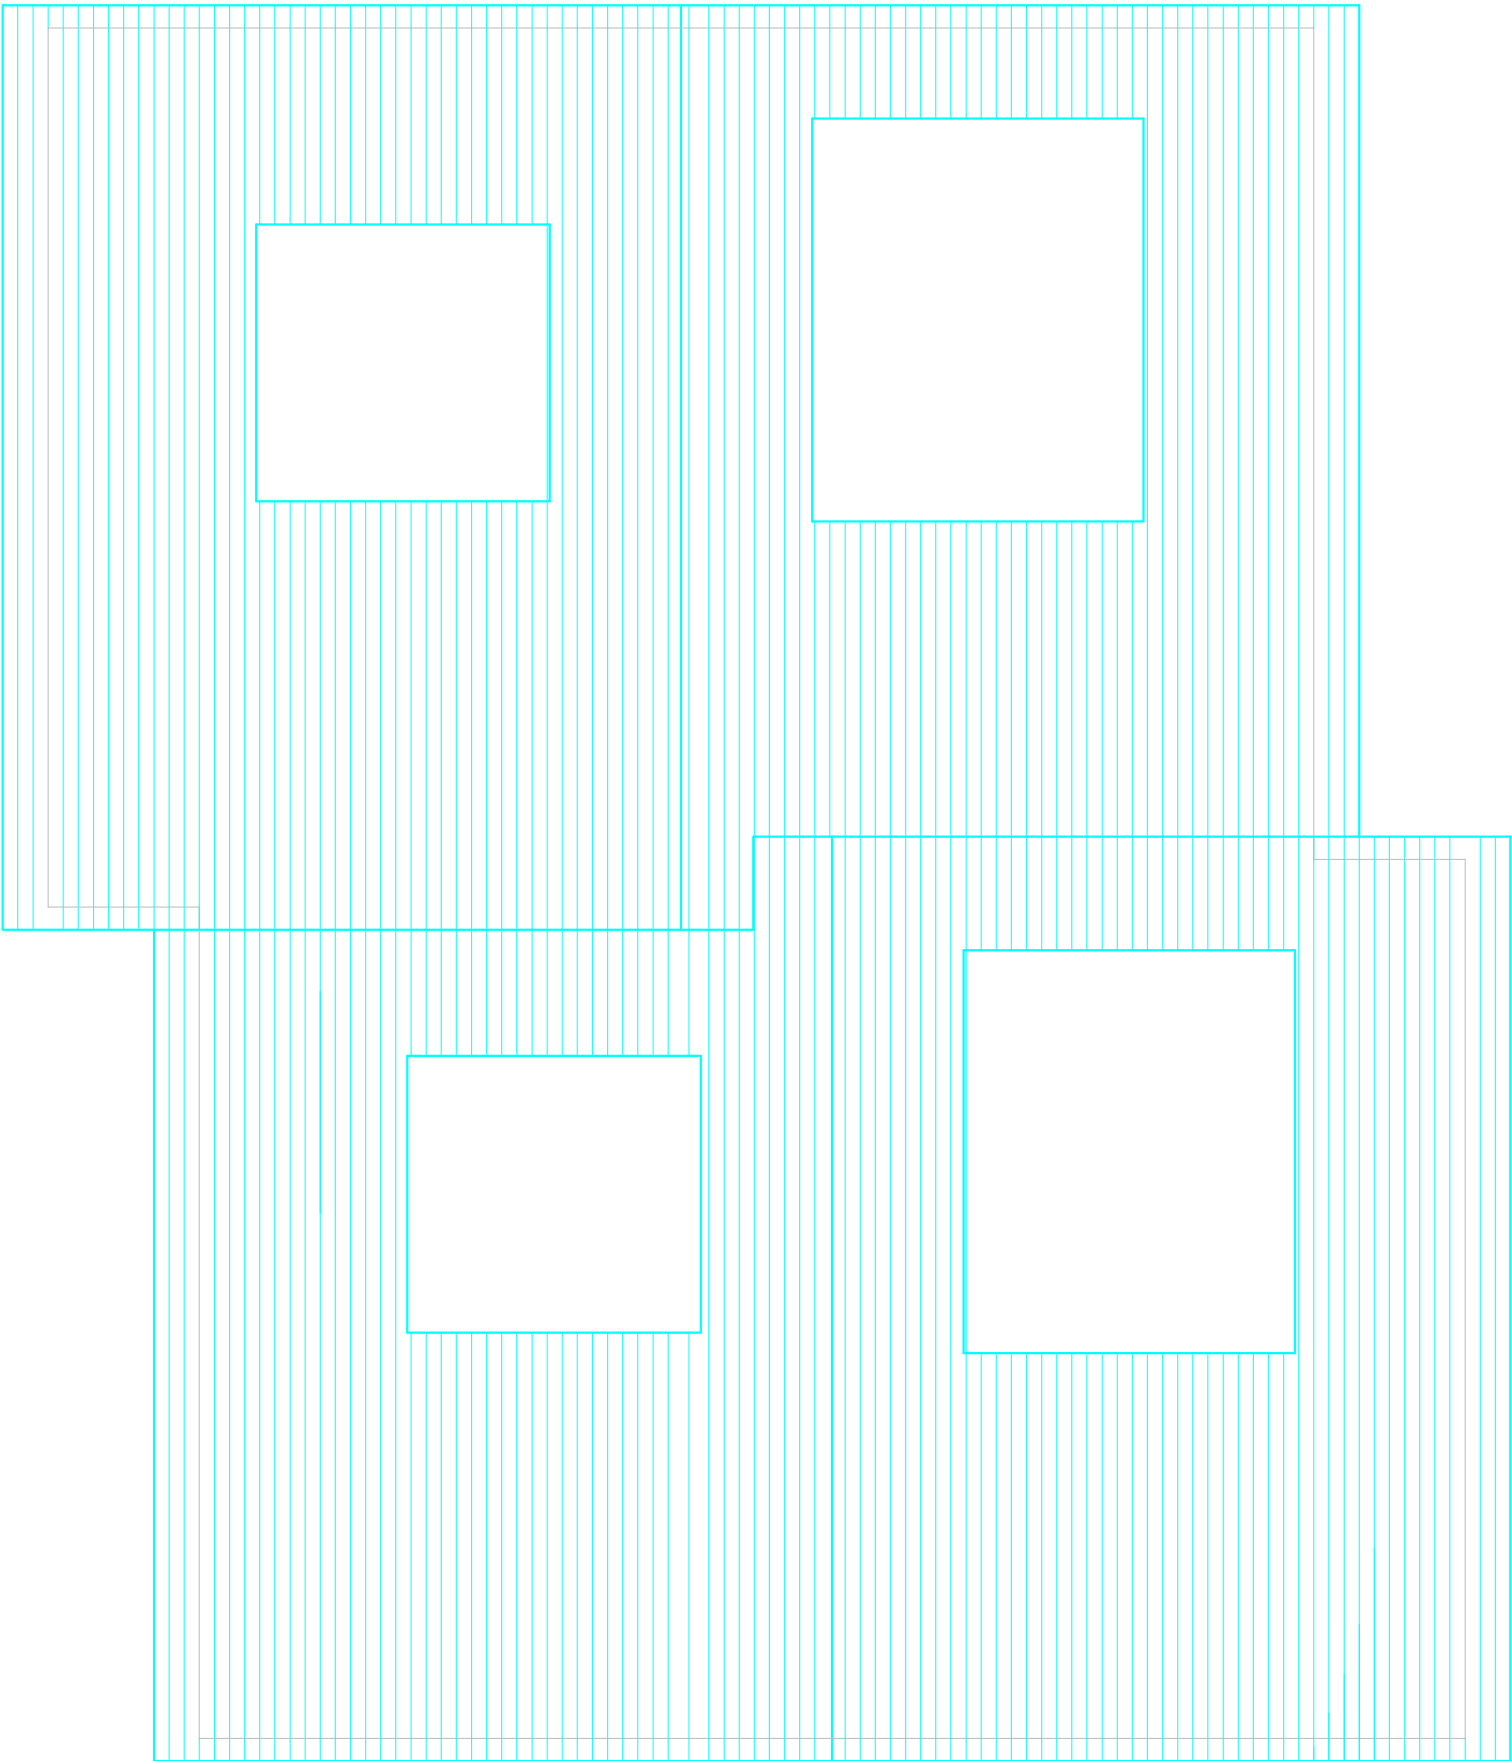

PROPOSED ROOF PLAN

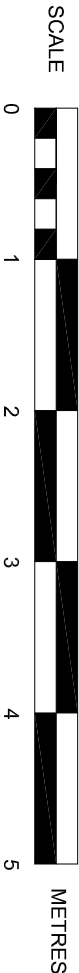

SUSSEX BUILDING CONSULTANCY LIMITED	
REAR OF 42 SUDLEY ROAD, BOGNOR REGIS, WEST SUSSEX.	
SCALE - 1/50 REV - A DATE - 03/02/2022	
 partner LABC	3 NORTHCOTE ROAD BOGNOR REGIS PO21 5LZ TEL/FAX - (01243) 861379