


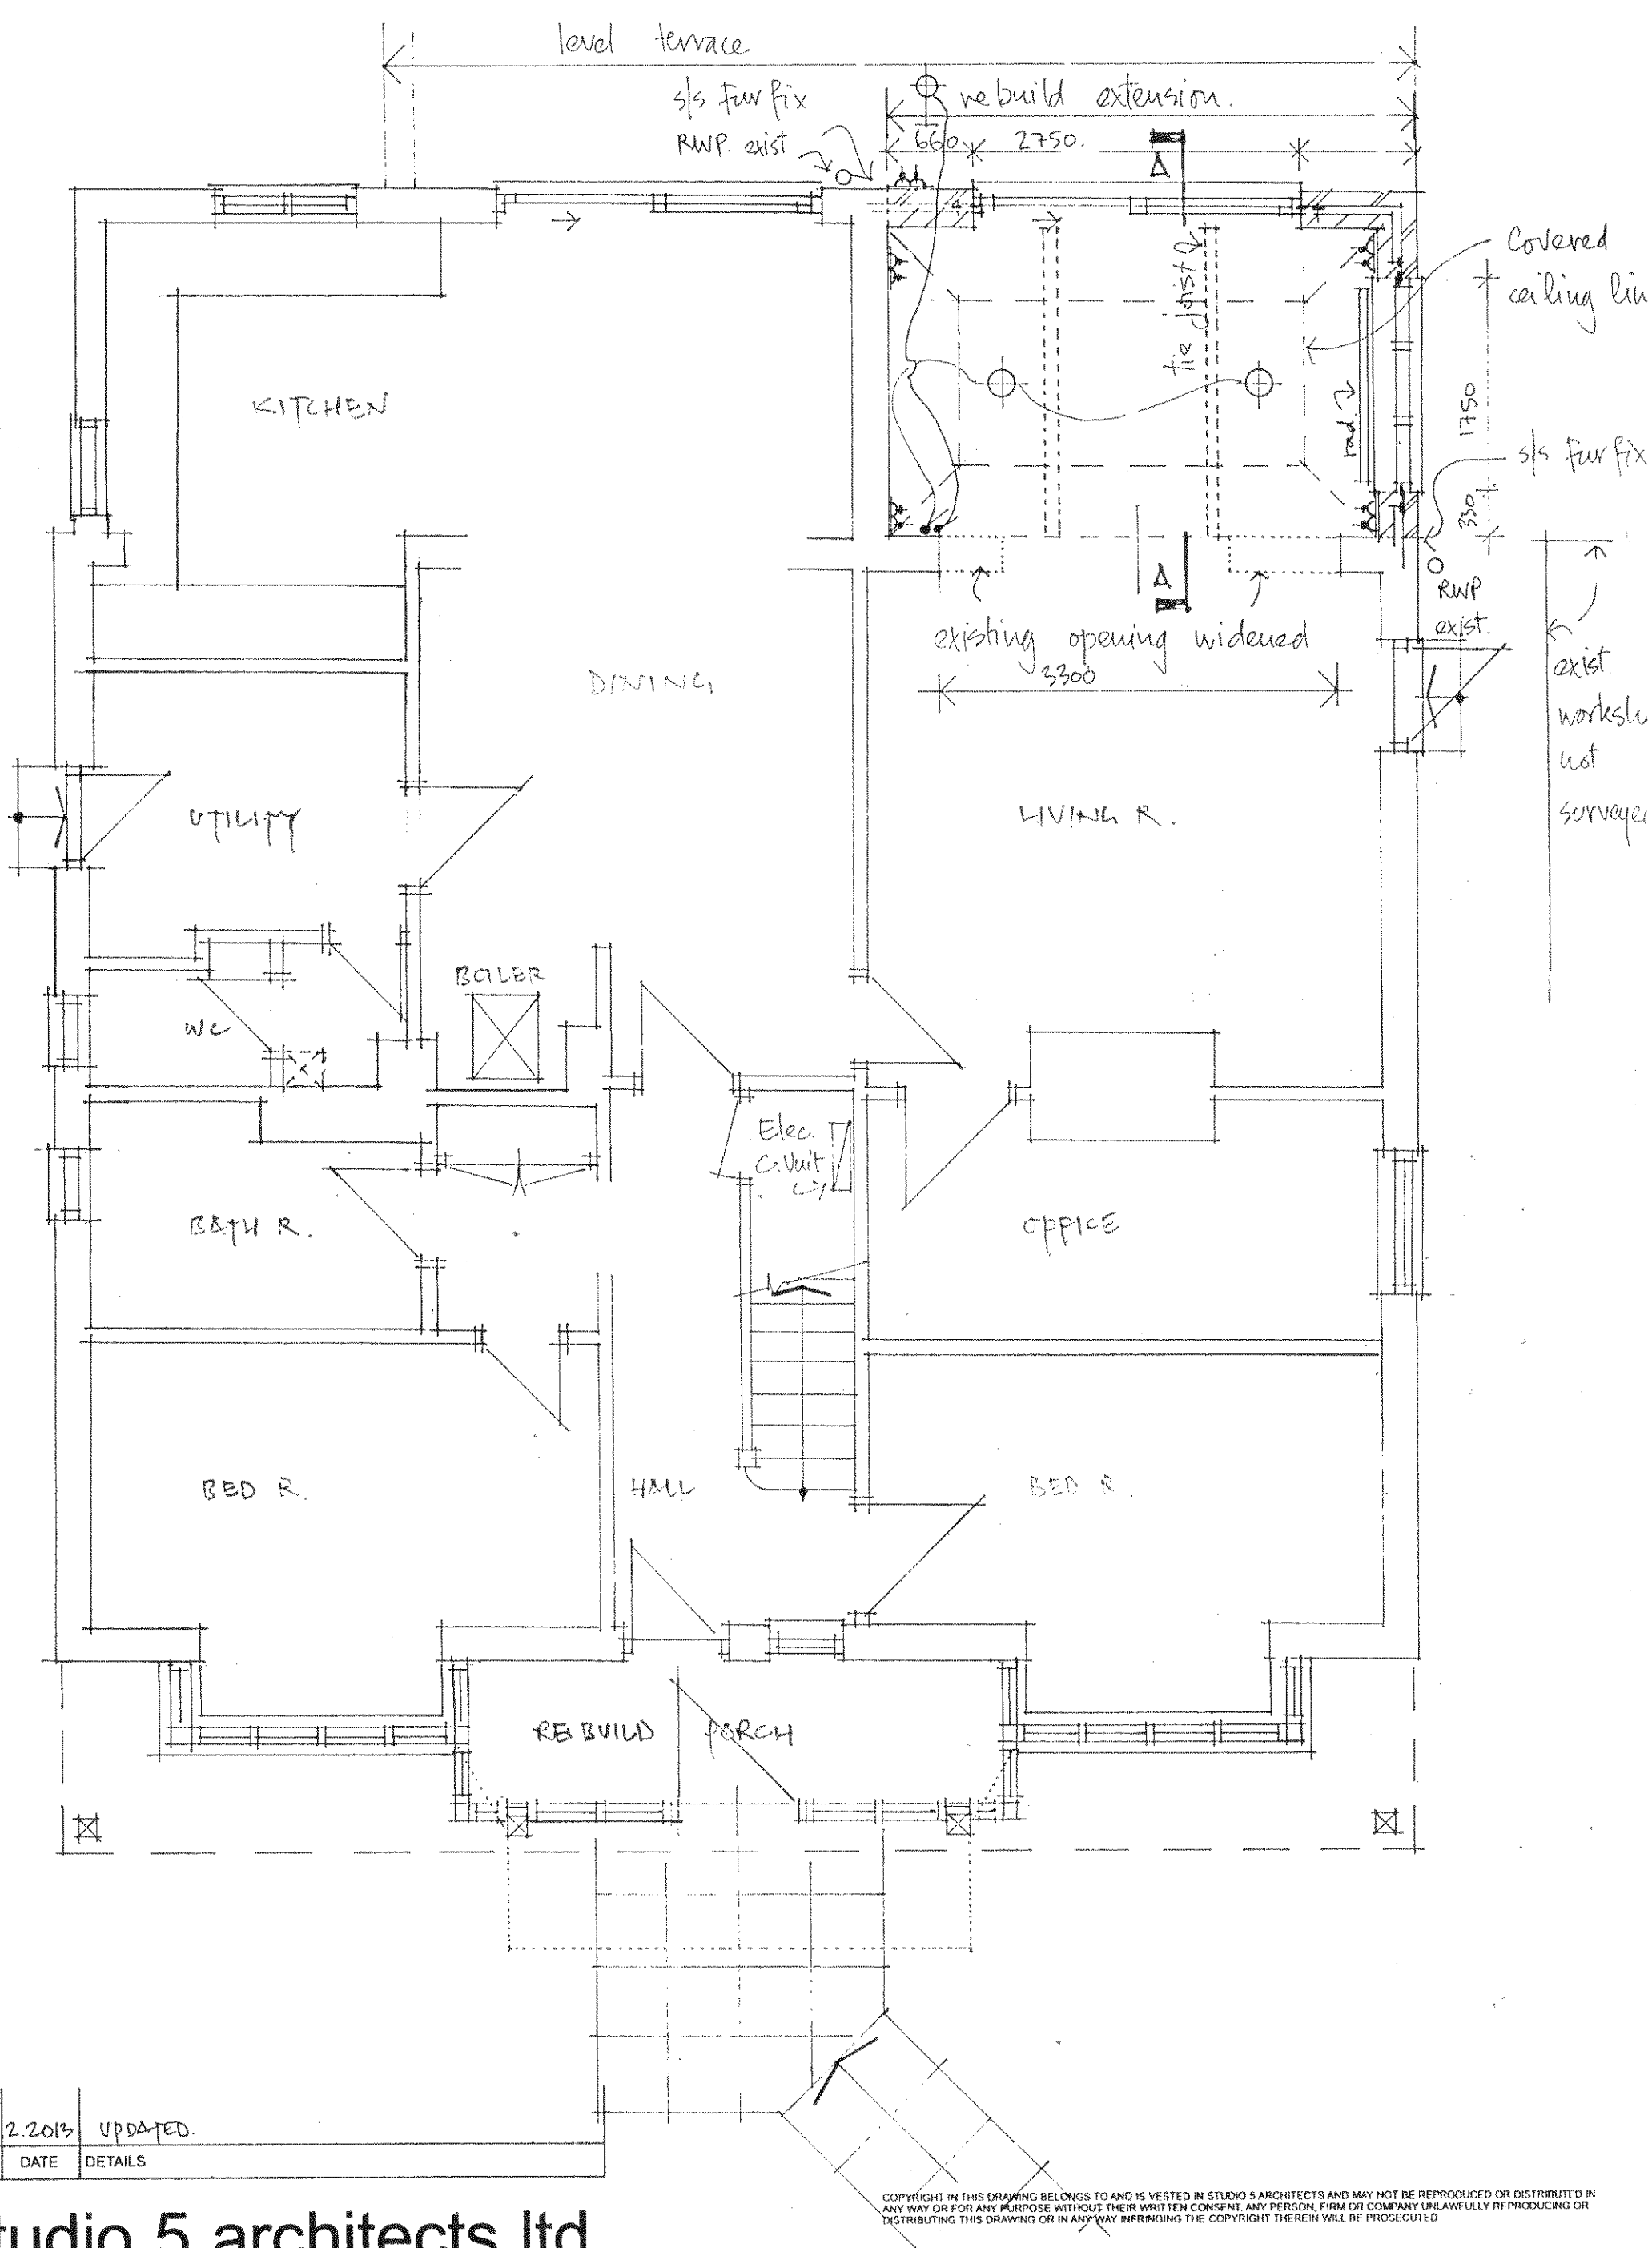

studio 5 architects ltd.

Northgate studios, 12 Northgate, Chichester, PO19 1BA

T: 01243 528811

F: 01243 536025

E: mail@studio5architects.co.uk

www.studio5architects.co.uk

DRAWING:

PROPOSED G.F. PLAN

SCALE:

1:50 @ A3

DATE:

Aug. 2012

PROJECT:

JERICO - L'ARCHE
188 HAWTHORN ROAD
BOGNOR REGIS PO21 2UX

JOB NO.

13.734

DRG. NO:

02 A