


REAR PATIO PLAN.

* denote existing levels.

- existing soakaway position approx and to be checked on site
- existing surface water drainage routes to be protected where they are affected by the proposals as per Spec.
- new slot drain to patio connected to existing soakaway with $\phi 100$ drain at min $1/80$ fall, all as per B. Reg. Notes

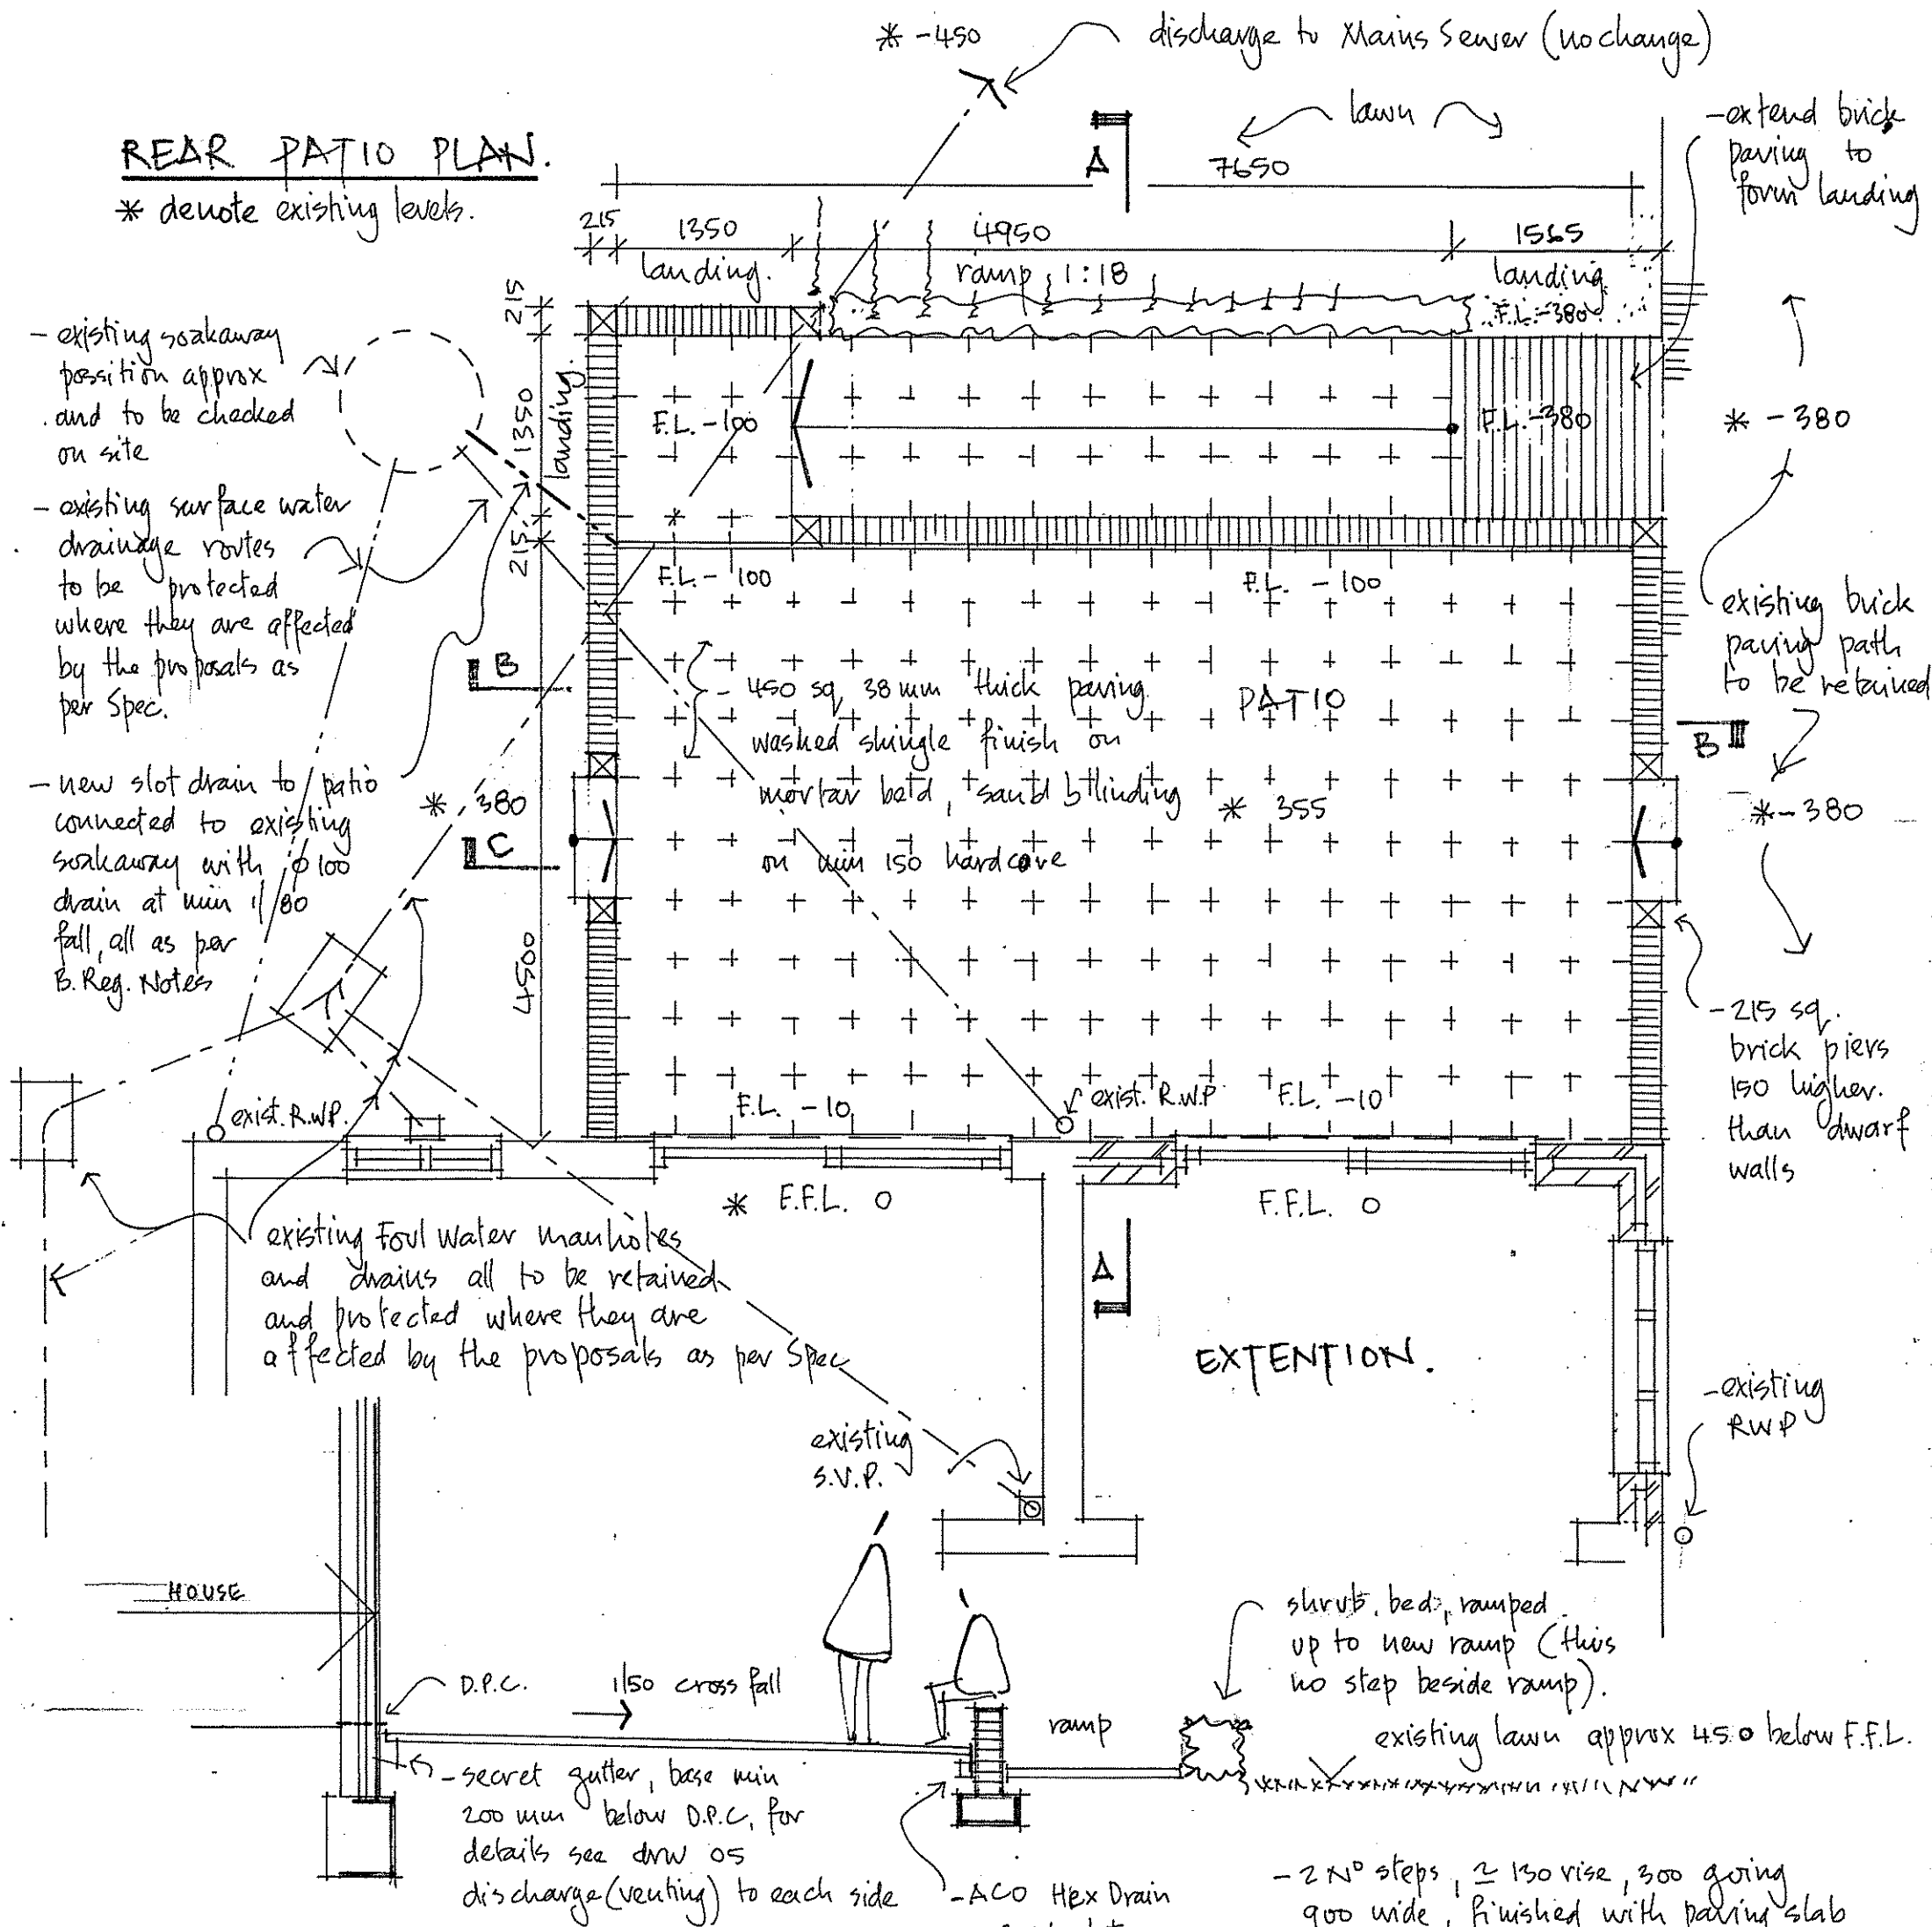

SECTION A-A

SECTION B

dwarf brick wall, height +200 A.F.F.L. piers +350 A.F.F.L.

≈ existing level

- 2 N° steps, ≥ 150 rise, 300 going 900 wide, finished with paving slab

SECT. C

- ≈ existing level

REV	DATE	DETAILS

studio 5 architects ltd.

Northgate studios, 12 Northgate, Chichester. PO19 1BA

T: 01243 528811

F: 01243 536025

E: mail@studio5architects.co.uk

www.studio5architects.co.uk

COPYRIGHT IN THIS DRAWING BELONGS TO AND IS VESTED IN STUDIO 5 ARCHITECTS AND MAY NOT BE REPRODUCED OR DISTRIBUTED IN ANY WAY OR FOR ANY PURPOSE WITHOUT THEIR WRITTEN CONSENT. ANY PERSON, FIRM OR COMPANY UNLAWFULLY REPRODUCING OR DISTRIBUTING THIS DRAWING OR IN ANY WAY INFRINGING THE COPYRIGHT THEREIN WILL BE PROSECUTED

DRAWINGS ARE NOT TO BE SCALED. FIGURED DIMENSIONS ONLY ARE TO BE WORKED TO.

DRAWING:

REAR PATIO DETAILS.

SCALE:

1:50 $\approx$ A3

DATE:

4.2013

PROJECT:

JERICHO
188 HAWTHORN ROAD
BOGNOR REGIS PO21 2UX

JOB NO.

13.734

DRG. NO:

11