


FRONT DOOR PLAN.

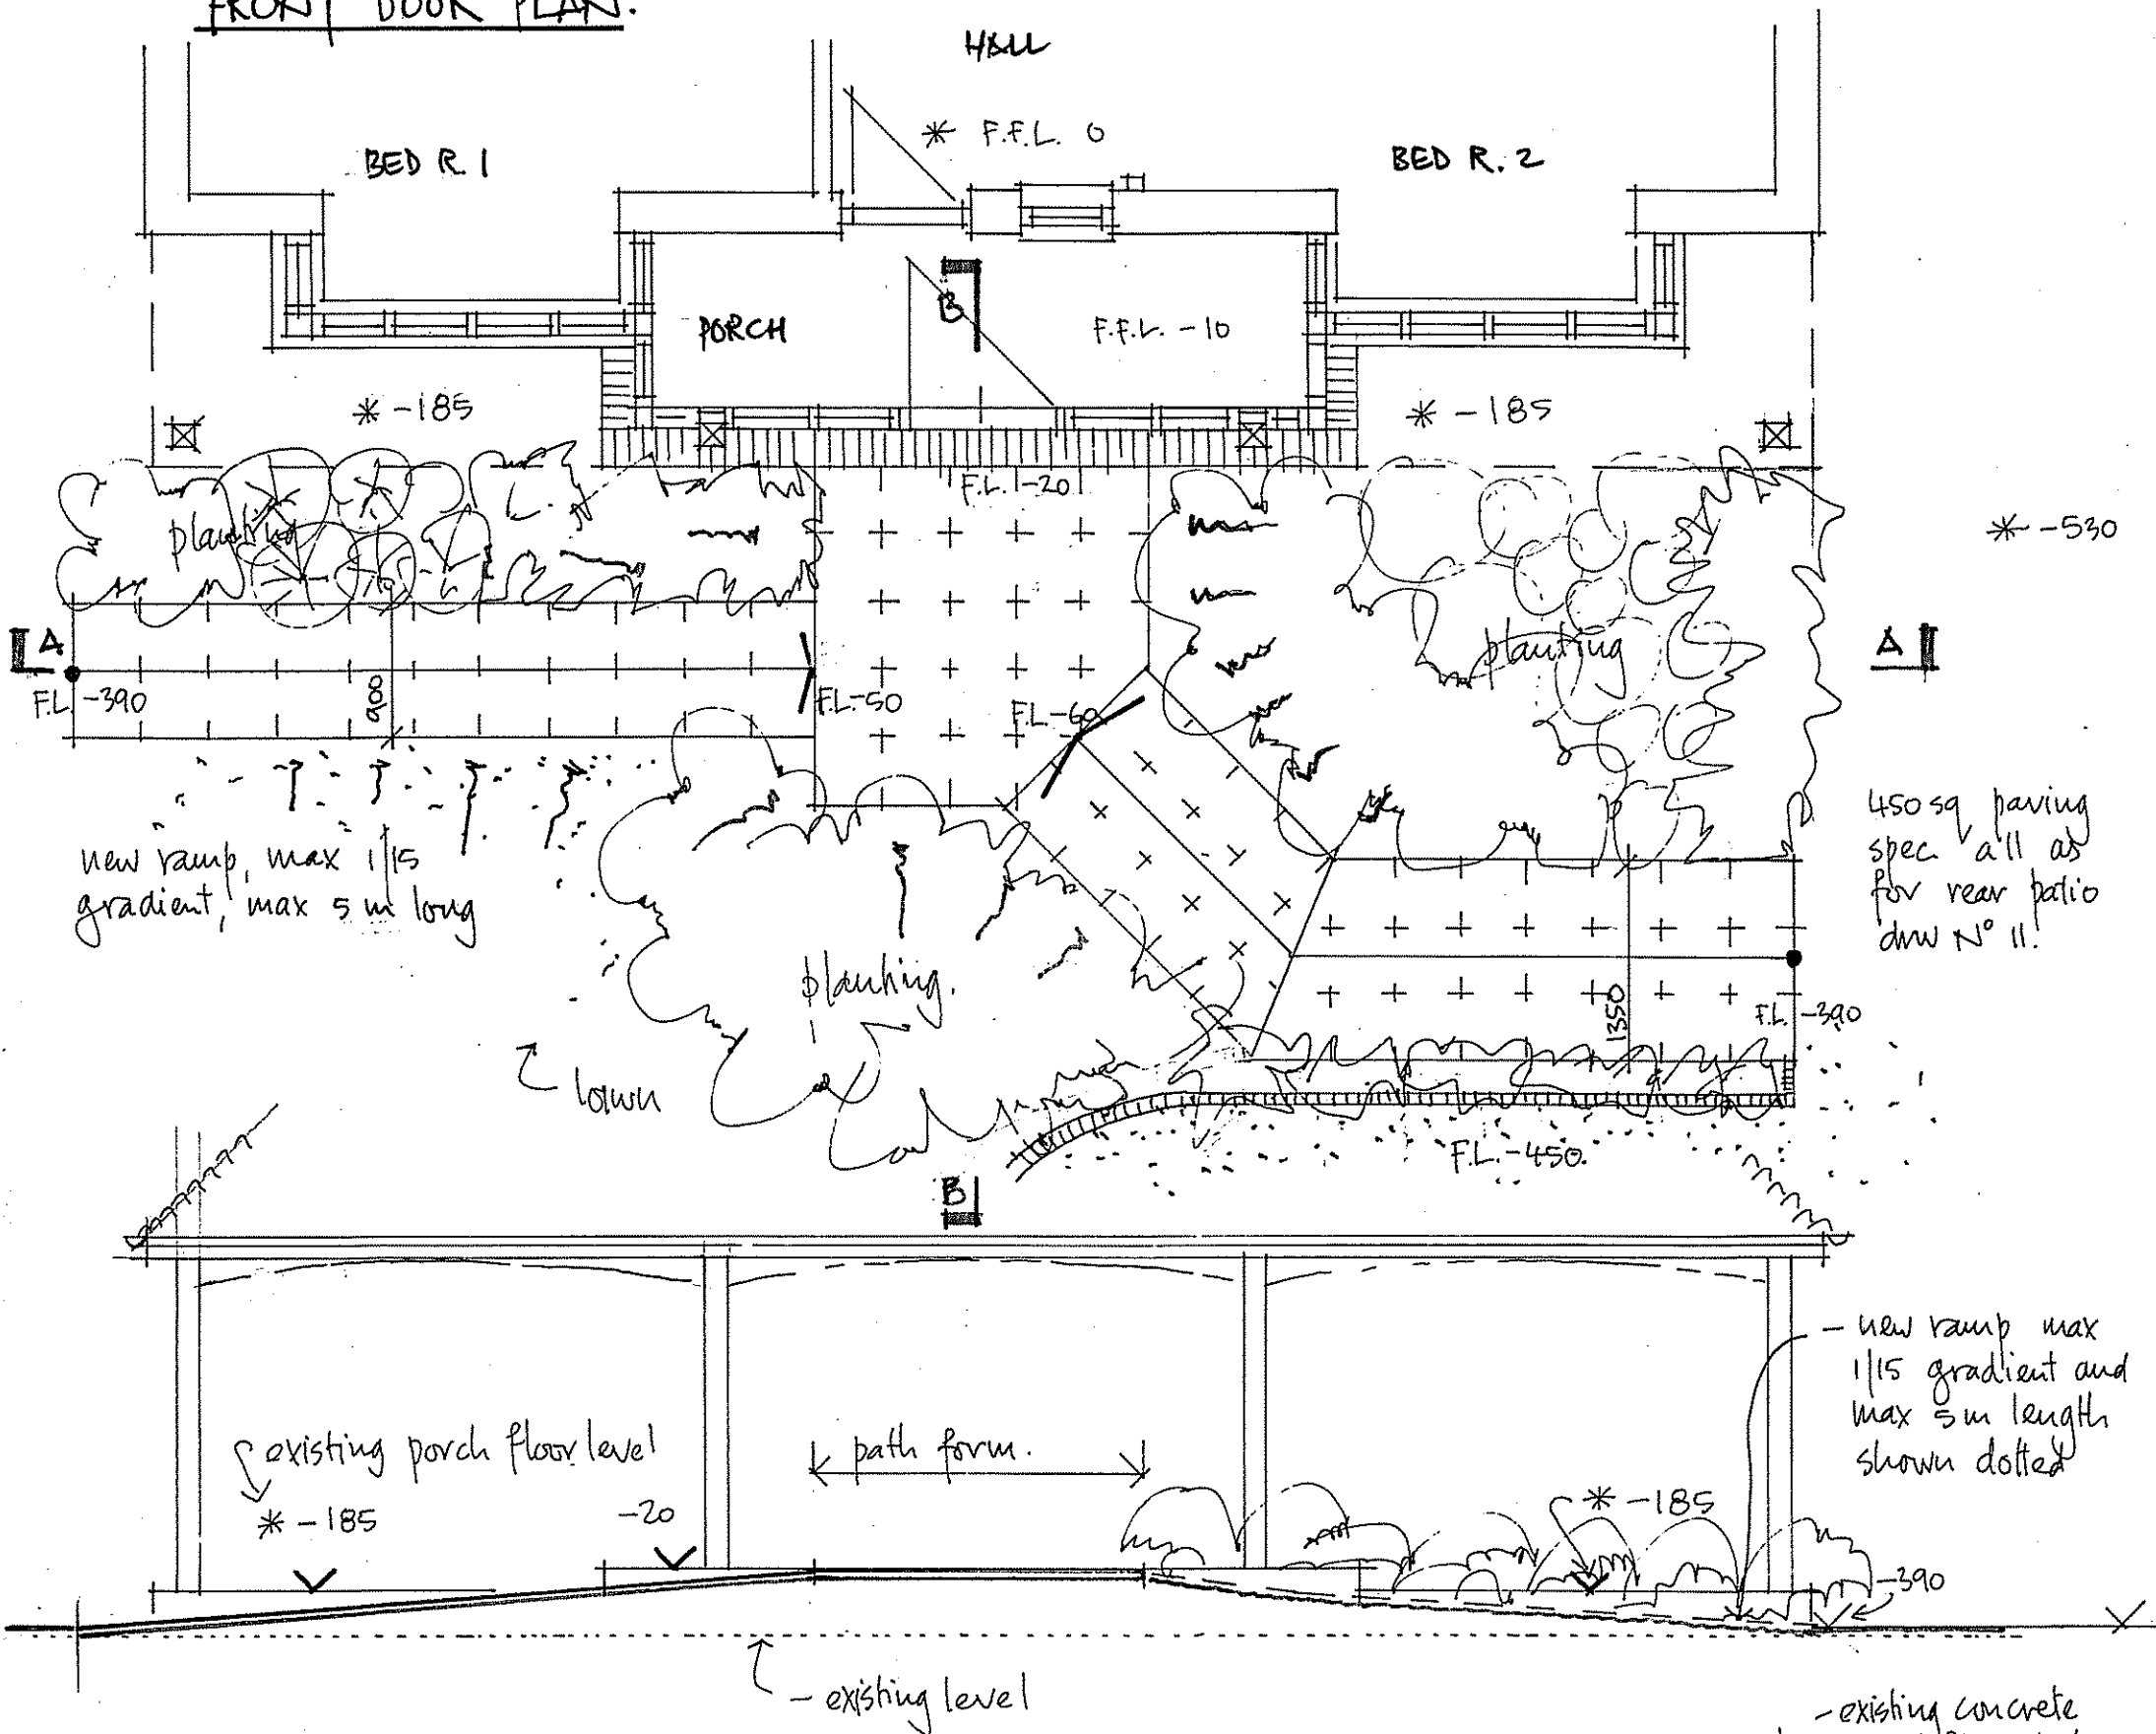


SECTION A-A

- existing shingle drive to be relevelled as req. to ensure no dips or soft spots, and relevel around new paving using limestone or type 1 ECO mix, any presently landscaped areas to be excavated by 200mm compact with vibration roller and cover all with 150 25-50mm gravel

- level differences taken up within soft landscaping. 2250 sq level path form with slight fall away from the house

- existing concrete porch floor to be over laid with 1200 gauge polythene DPM, 100 mm flooring grade Celotex, 65mm reinforced screed 10 mm ceramic tiles

SECTION B-B

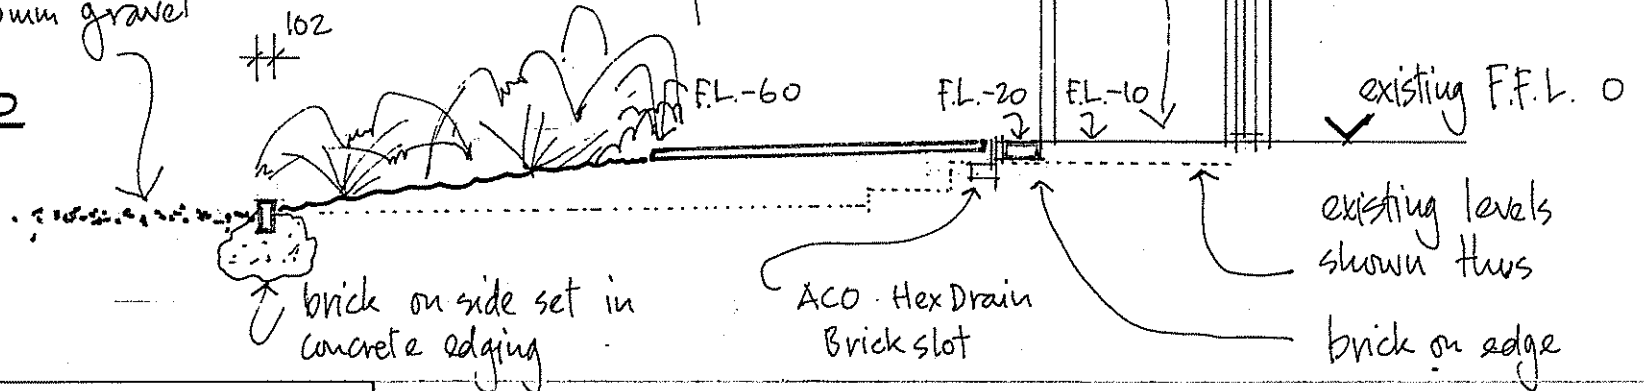

REV	DATE	DETAILS

studio 5 architects ltd.

Northgate studios, 12 Northgate, Chichester. PO19 1BA

T: 01243 528811

F: 01243 536025

E: mail@studio5architects.co.uk

www.studio5architects.co.uk

COPYRIGHT IN THIS DRAWING BELONGS TO AND IS VESTED IN STUDIO 5 ARCHITECTS AND MAY NOT BE REPRODUCED OR DISTRIBUTED IN ANY WAY OR FOR ANY PURPOSE WITHOUT THEIR WRITTEN CONSENT. ANY PERSON, FIRM OR COMPANY UNLAWFULLY REPRODUCING OR DISTRIBUTING THIS DRAWING OR IN ANY WAY INFRINGING THE COPYRIGHT THEREIN WILL BE PROSECUTED.

DRAWINGS ARE NOT TO BE SCALED. FIGURED DIMENSIONS ONLY ARE TO BE WORKED TO.

DRAWING:

FRONT DOOR ACCESS DETAILS

SCALE:

1:50 @ A3

DATE:

4.2013

PROJECT:

JERICHO
188 HAWTHORN ROAD
BOGNOR REGIS PO21 4UX

JOB NO.

13.734

DRG. NO:

12.