



15 West Street, Bognor Regis

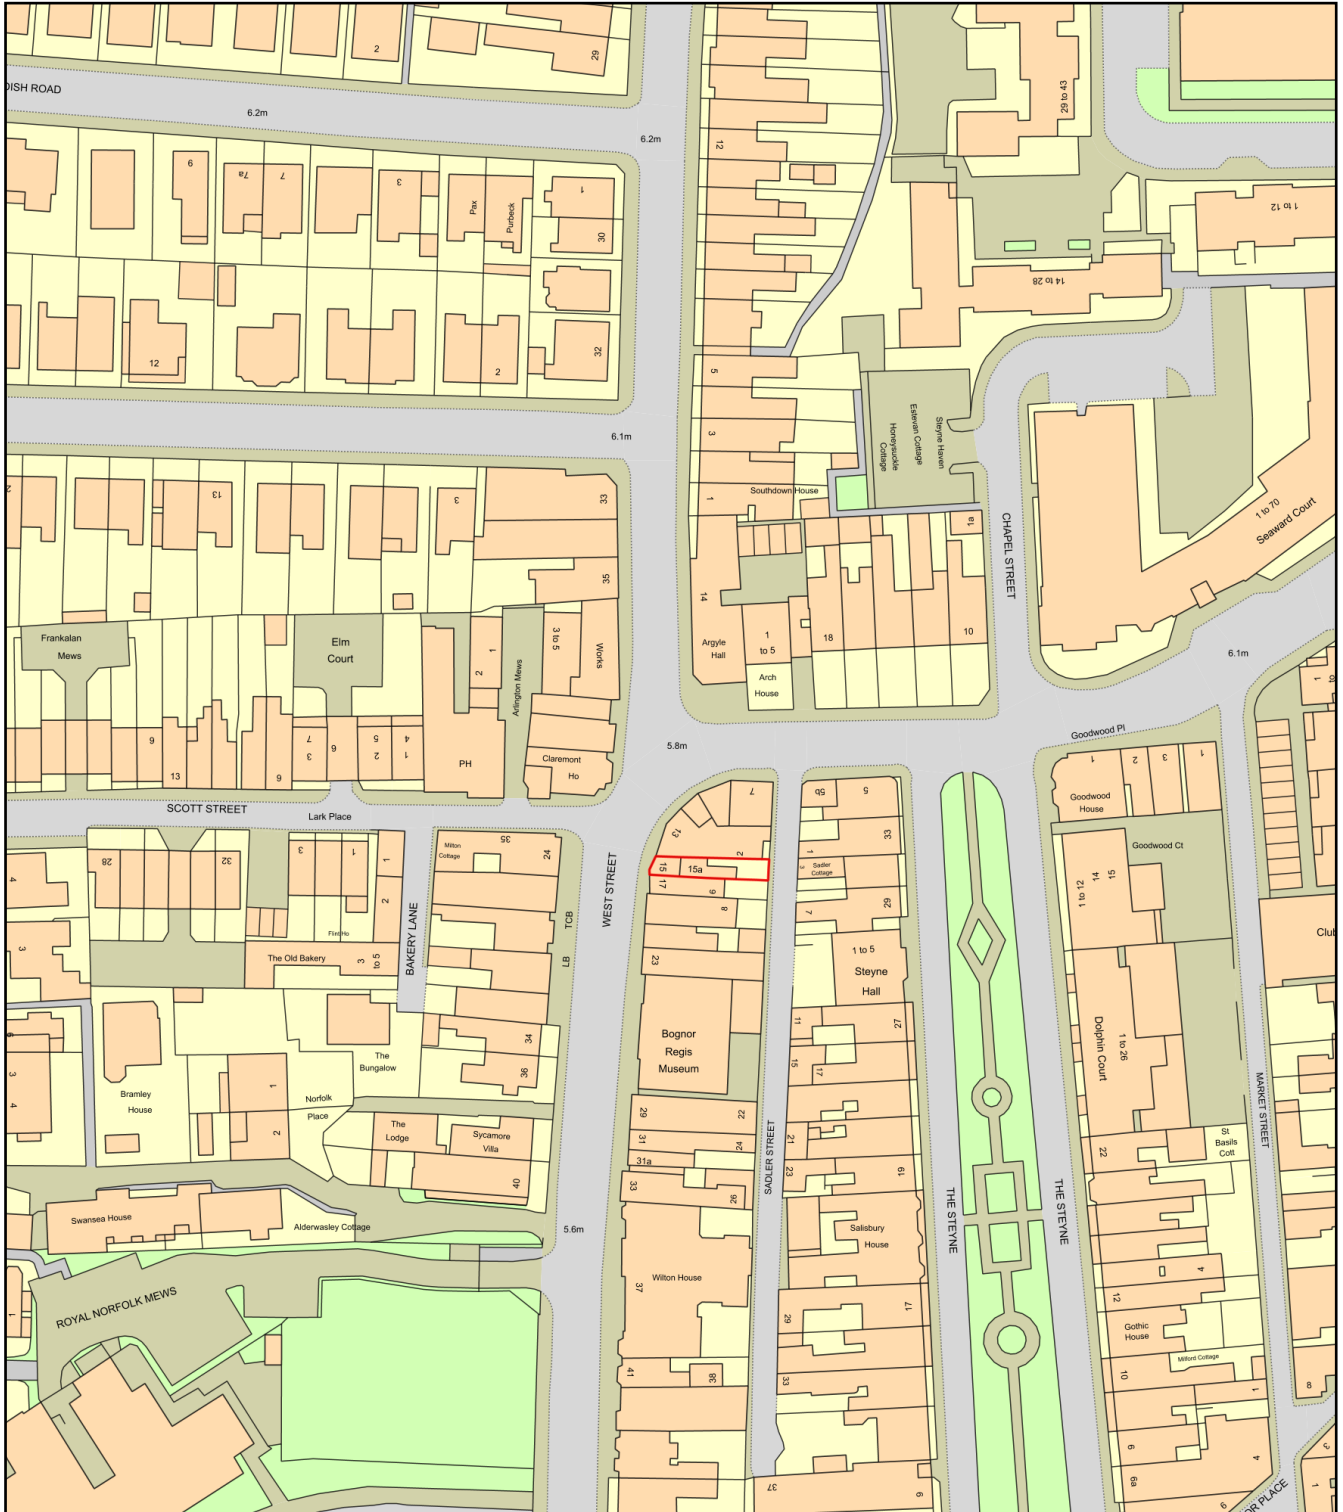

0 50
Metres

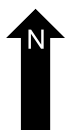

Plan Produced for: Mrs Da Silva
Date Produced: 24 May 2026
Plan Reference Number: TQRQM26144141244974
Scale: 1:1250 @ A4