
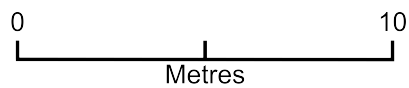


15 WEST STREET

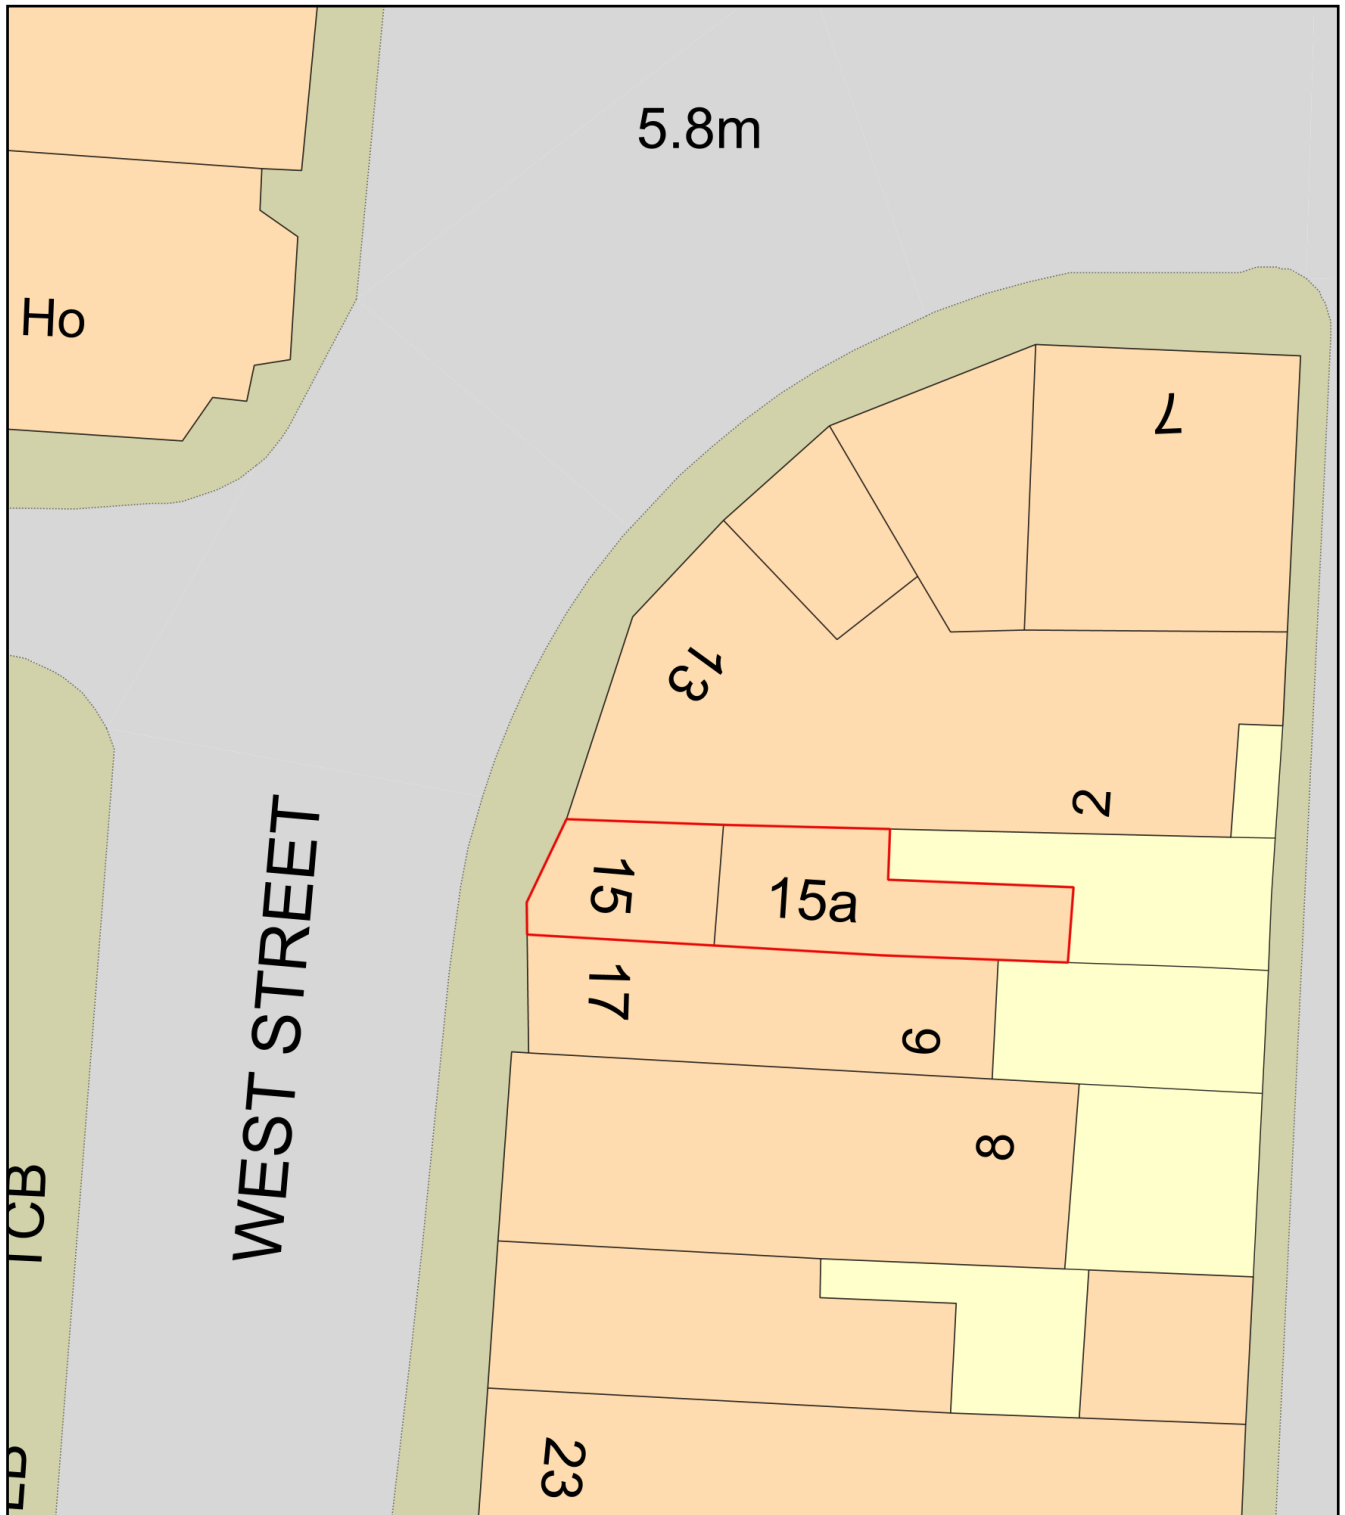

Plan Produced for: MR DA SILVA/MRS DA SILVA

Date Produced: 11 May 2026

Plan Reference Number: TQRQM26131112339018

Scale: 1:200 @ A4