




ARUN DISTRICT COUNCIL				
No.	BR	79	10	
RECEIVED				

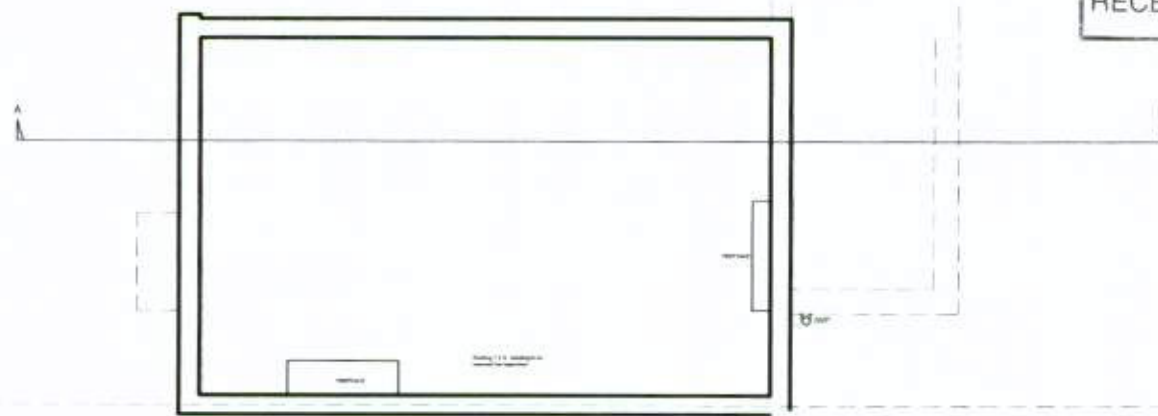

EXISTING LOFT SPACE

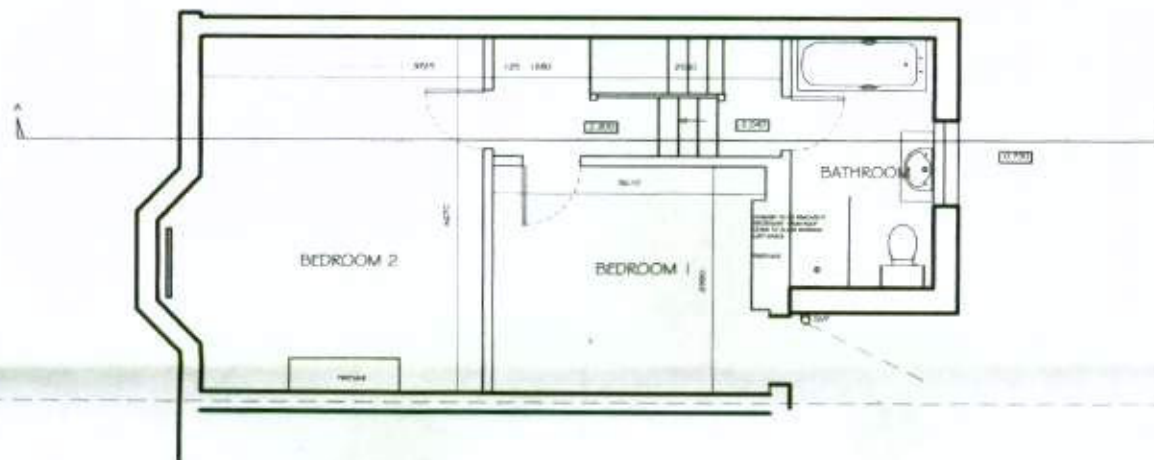

FIRST FLOOR

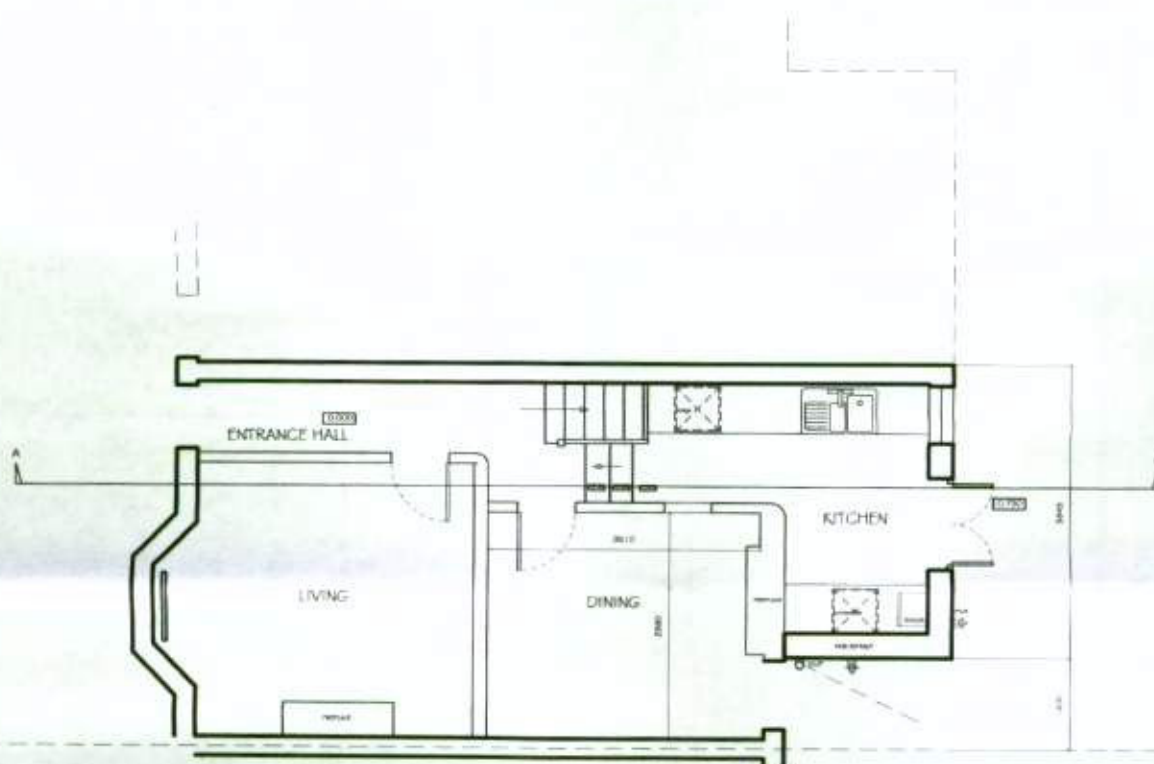

GROUND FLOOR

Rudi Drawing & Design			
Bluebell Cottage, Brur Avenue, West Wittering, Chichester, PO20 8PX TEL: 07792 379302			
DRAWN BY: Steve Turner		TITLING: Existing plan/Survey	
44 Longford Road Bognor Regis PO21 1AG		CHECKED BY: Ruth	
DATE: February 2010		SCALE: 1:100 @ A3	
DRAWING NO: RD0000801			