


ARUN DISTRICT COUNCIL				
No.	BR	79	10	
RECEIVED				

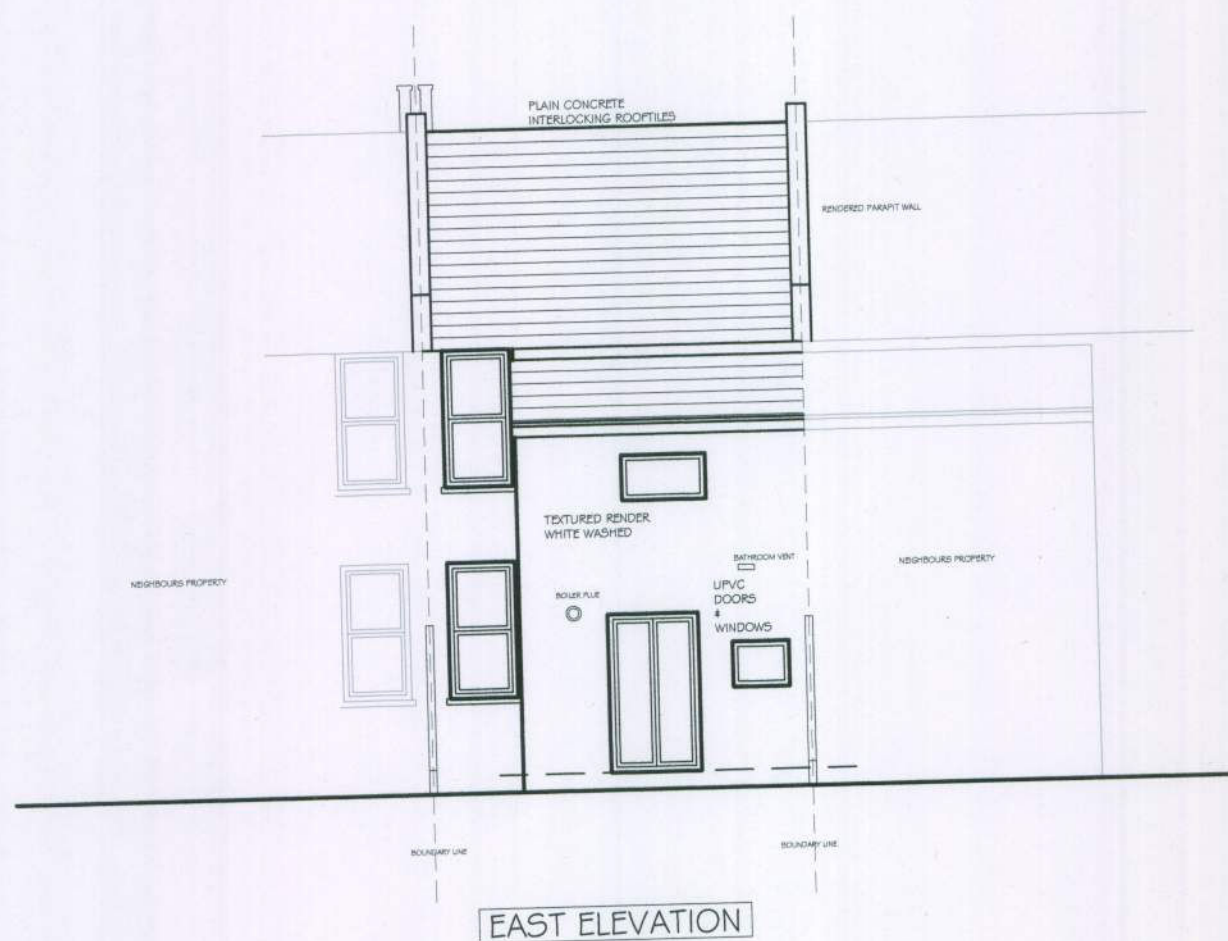

Rudi Designs		Drawing #	
Bluebell Cottage, Bnar Avenue, West Wittering, Chichester, PO20 8PX TEL: 07792 379302			
LOCATION/CLIENT: Steve Turner 44 Longford Road Bognor Regis PO21 1AG		DRAWING: Existing Elevations	
Date: February 2010		Drawn By: Rudi	
Drawing No: RD0008/02		Scale: 1:100 @ A3	