


ARUN DISTRICT COUNCIL				
No.	BR	79	10	
RECEIVED				

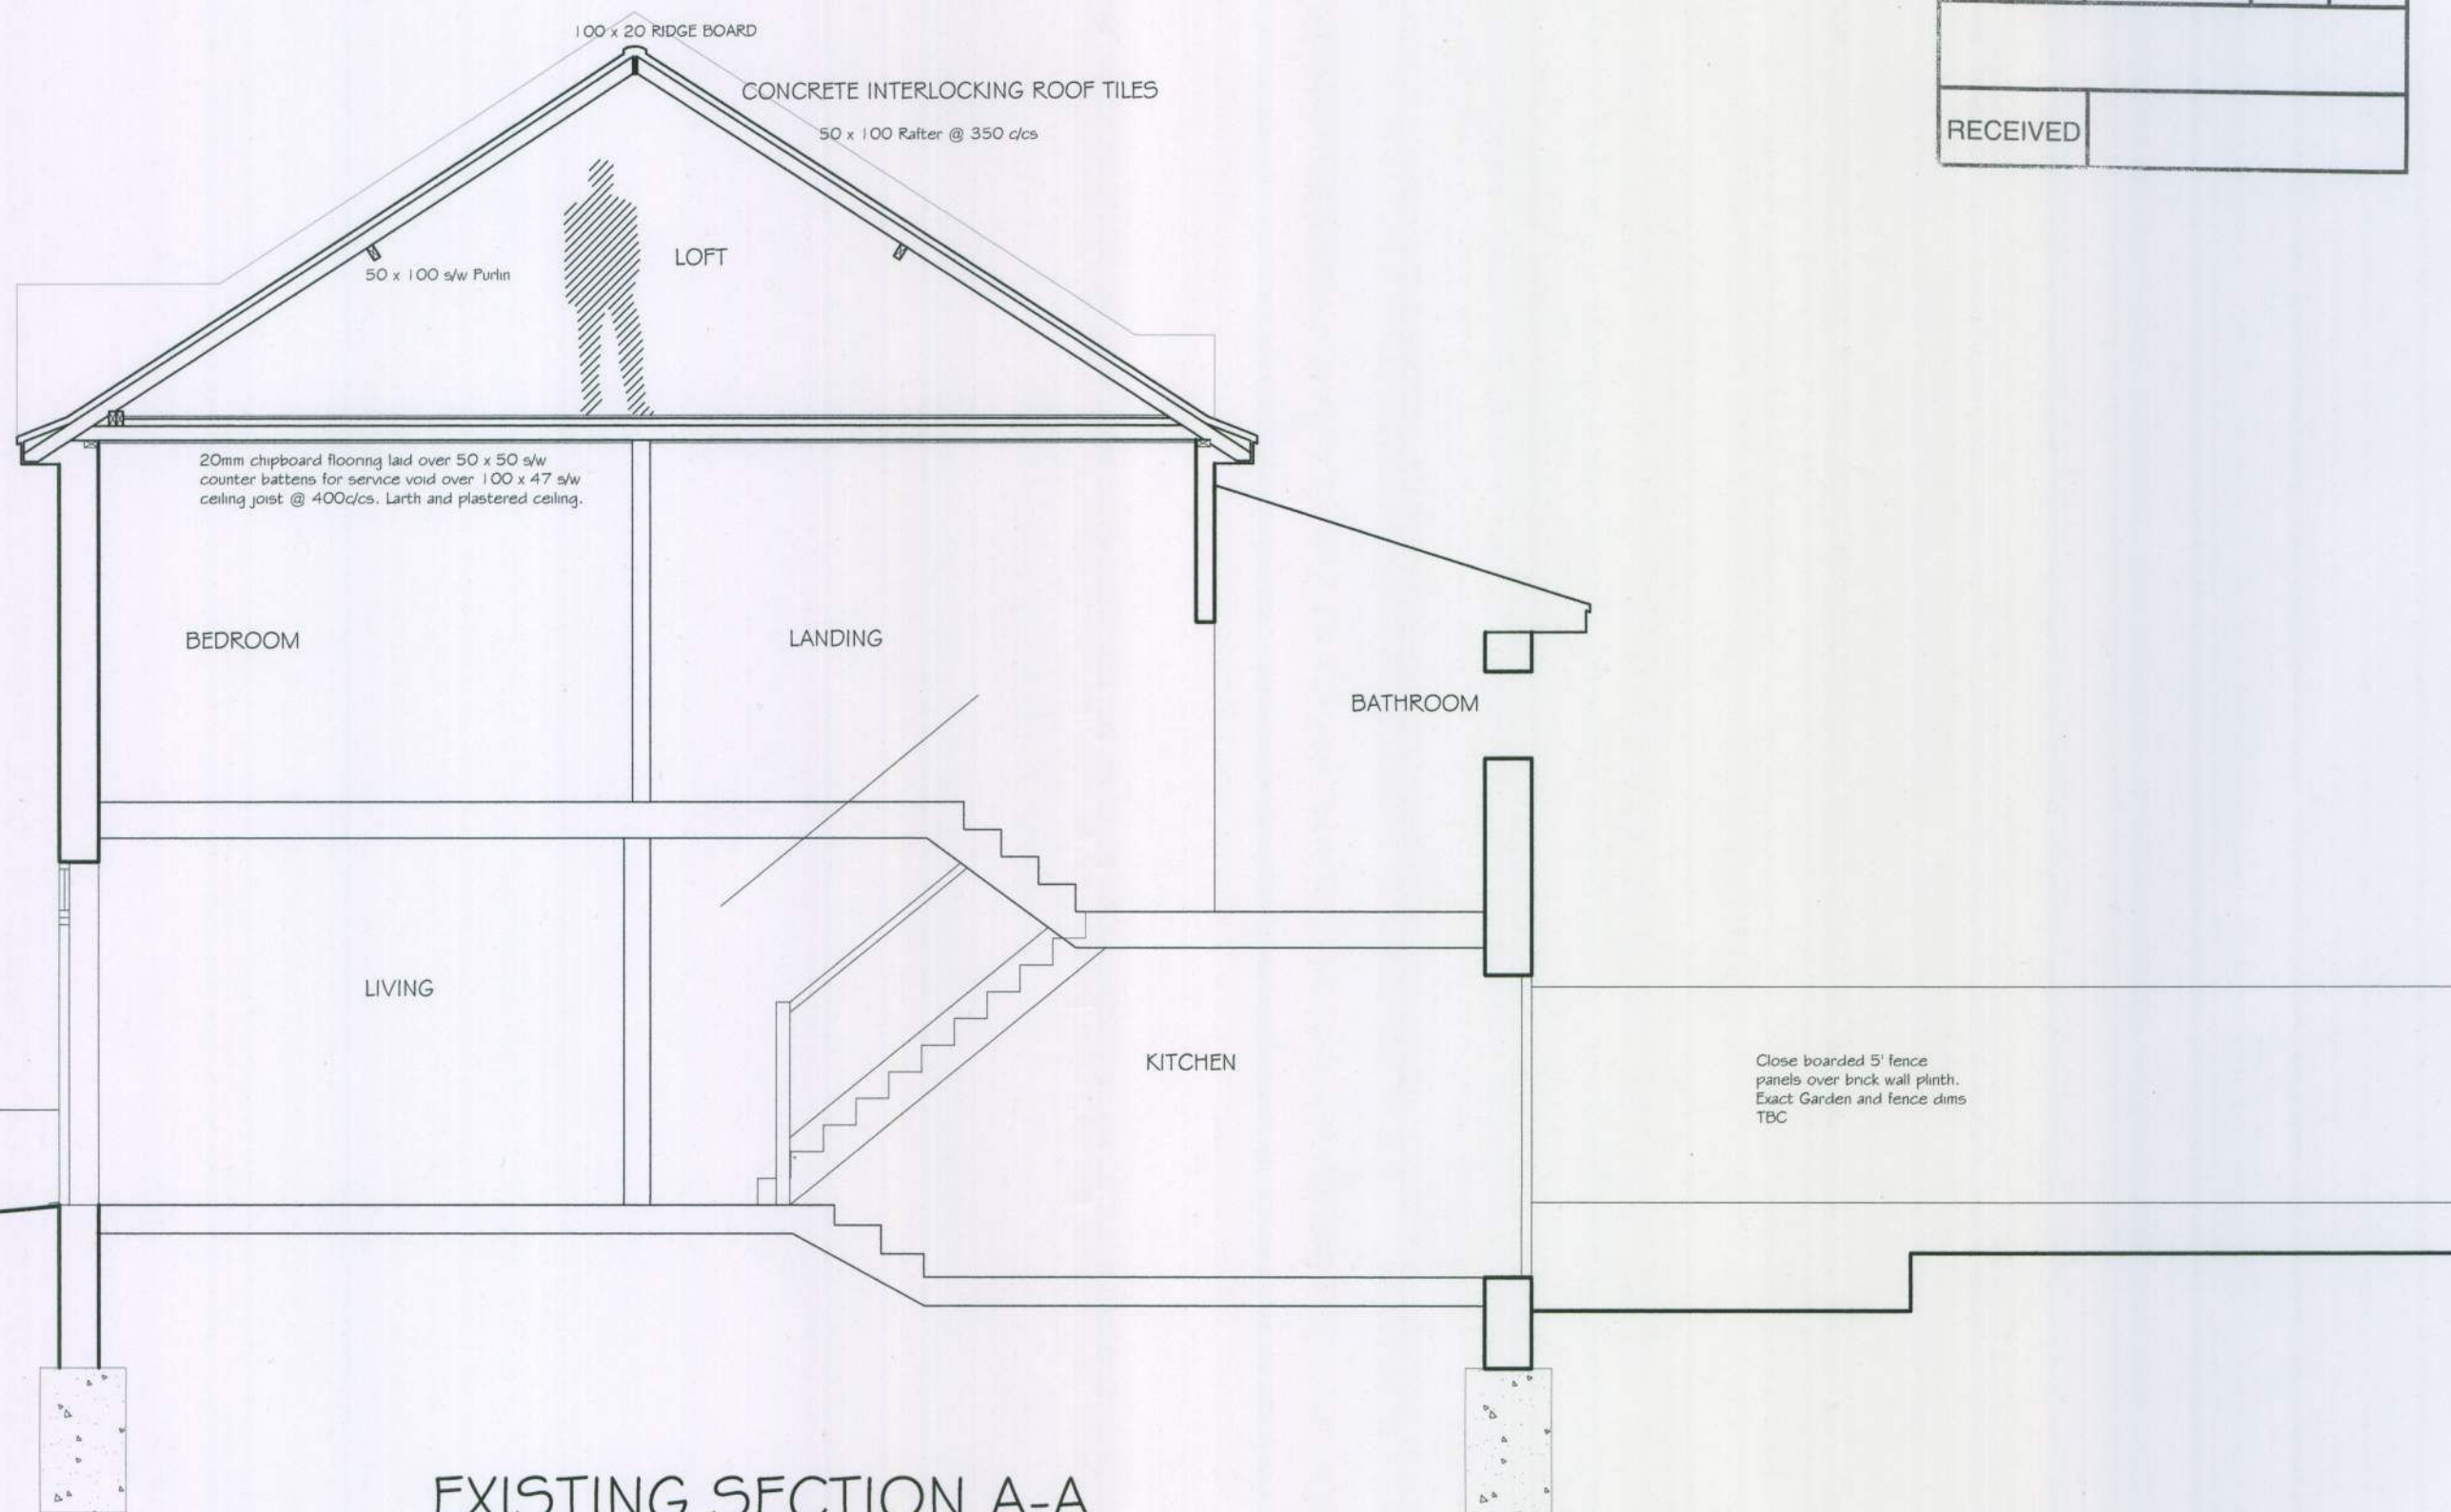

EXISTING SECTION A-A

Rudi Designs		Drawing #	
Bluebell Cottage, Bnair Avenue, West Wittering, Chichester, PO20 8PX TEL: 07792 379302			
LOCATION/CLIENT Steve Turner 44 Longford Road Bognor Regis PO21 1AG		DRAWING Section A-A	
Date February 2010		Drawn By Rudi	
Drawing No RD0008/03		Scale 1:50 @ A3	