




ARUN DISTRICT COUNCIL				
No.	BR	79	10	
RECEIVED				

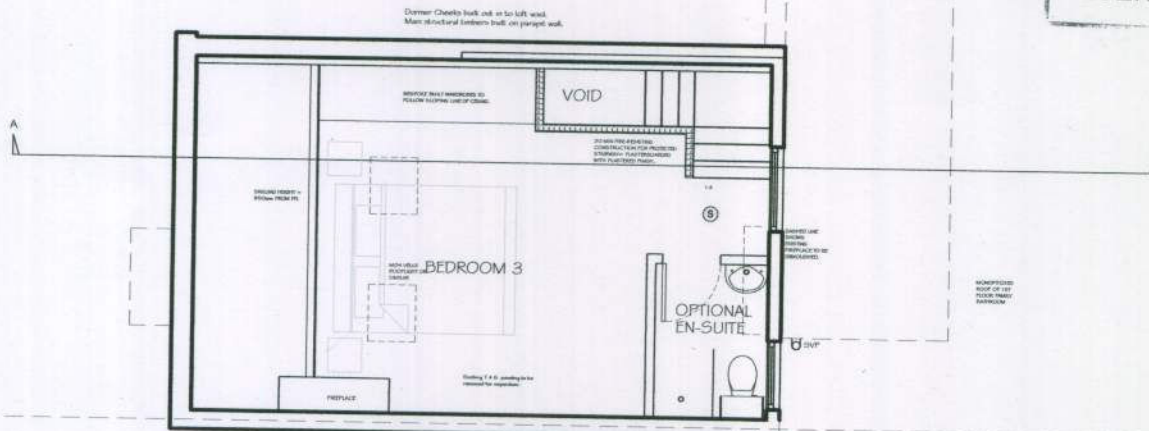

PROPOSED 2ND FLOOR

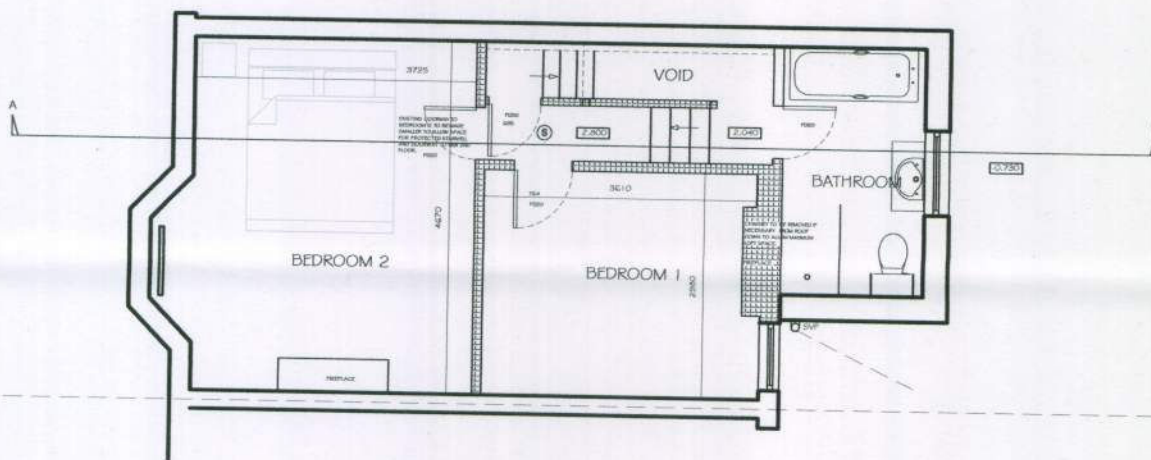

FIRST FLOOR

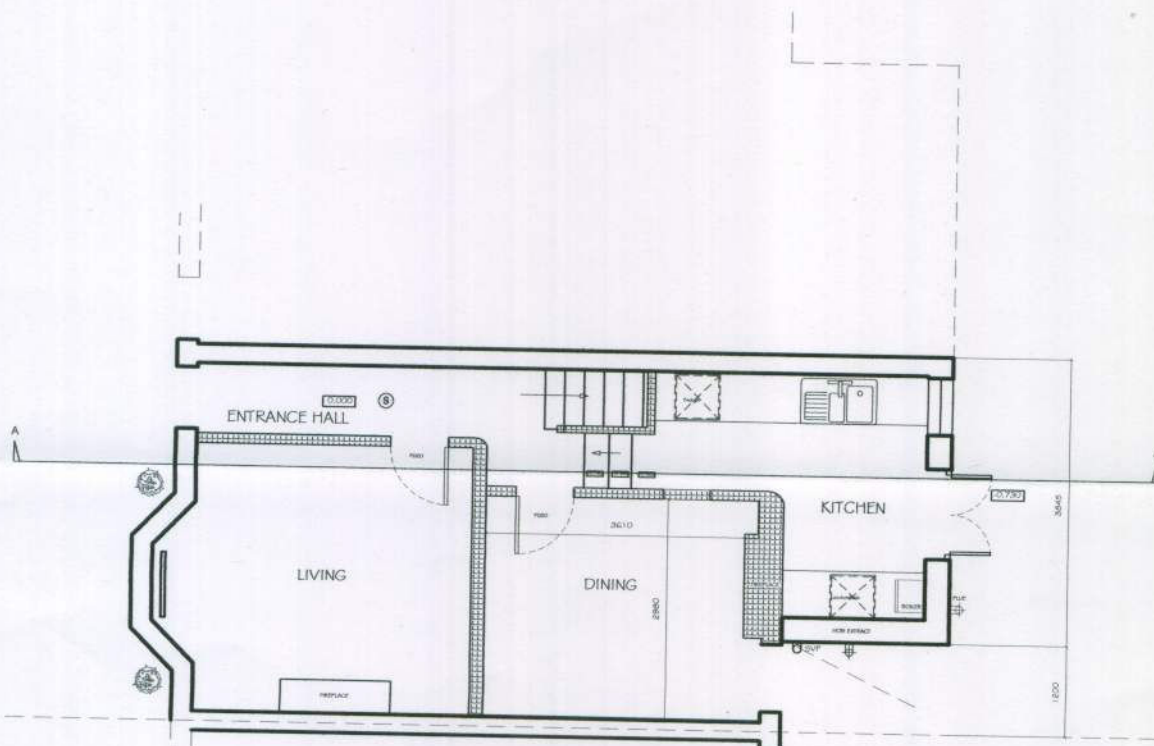

GROUND FLOOR

Rudi Designs		Drawing #	
Bluebell Cottage, Bnair Avenue, West Witterning, Chichester, PO20 8PX TEL: 07792 379302			
LOCATION/CLIENT: Steve Turner		DRAWING: Proposed Plans	
44 Longford Road		Drawn By: Rudi	
Bognor Regis PO21 1AG		Scale: 1:100 @ A3	
Date: February 2010			
Drawing No: RD0008/05			