



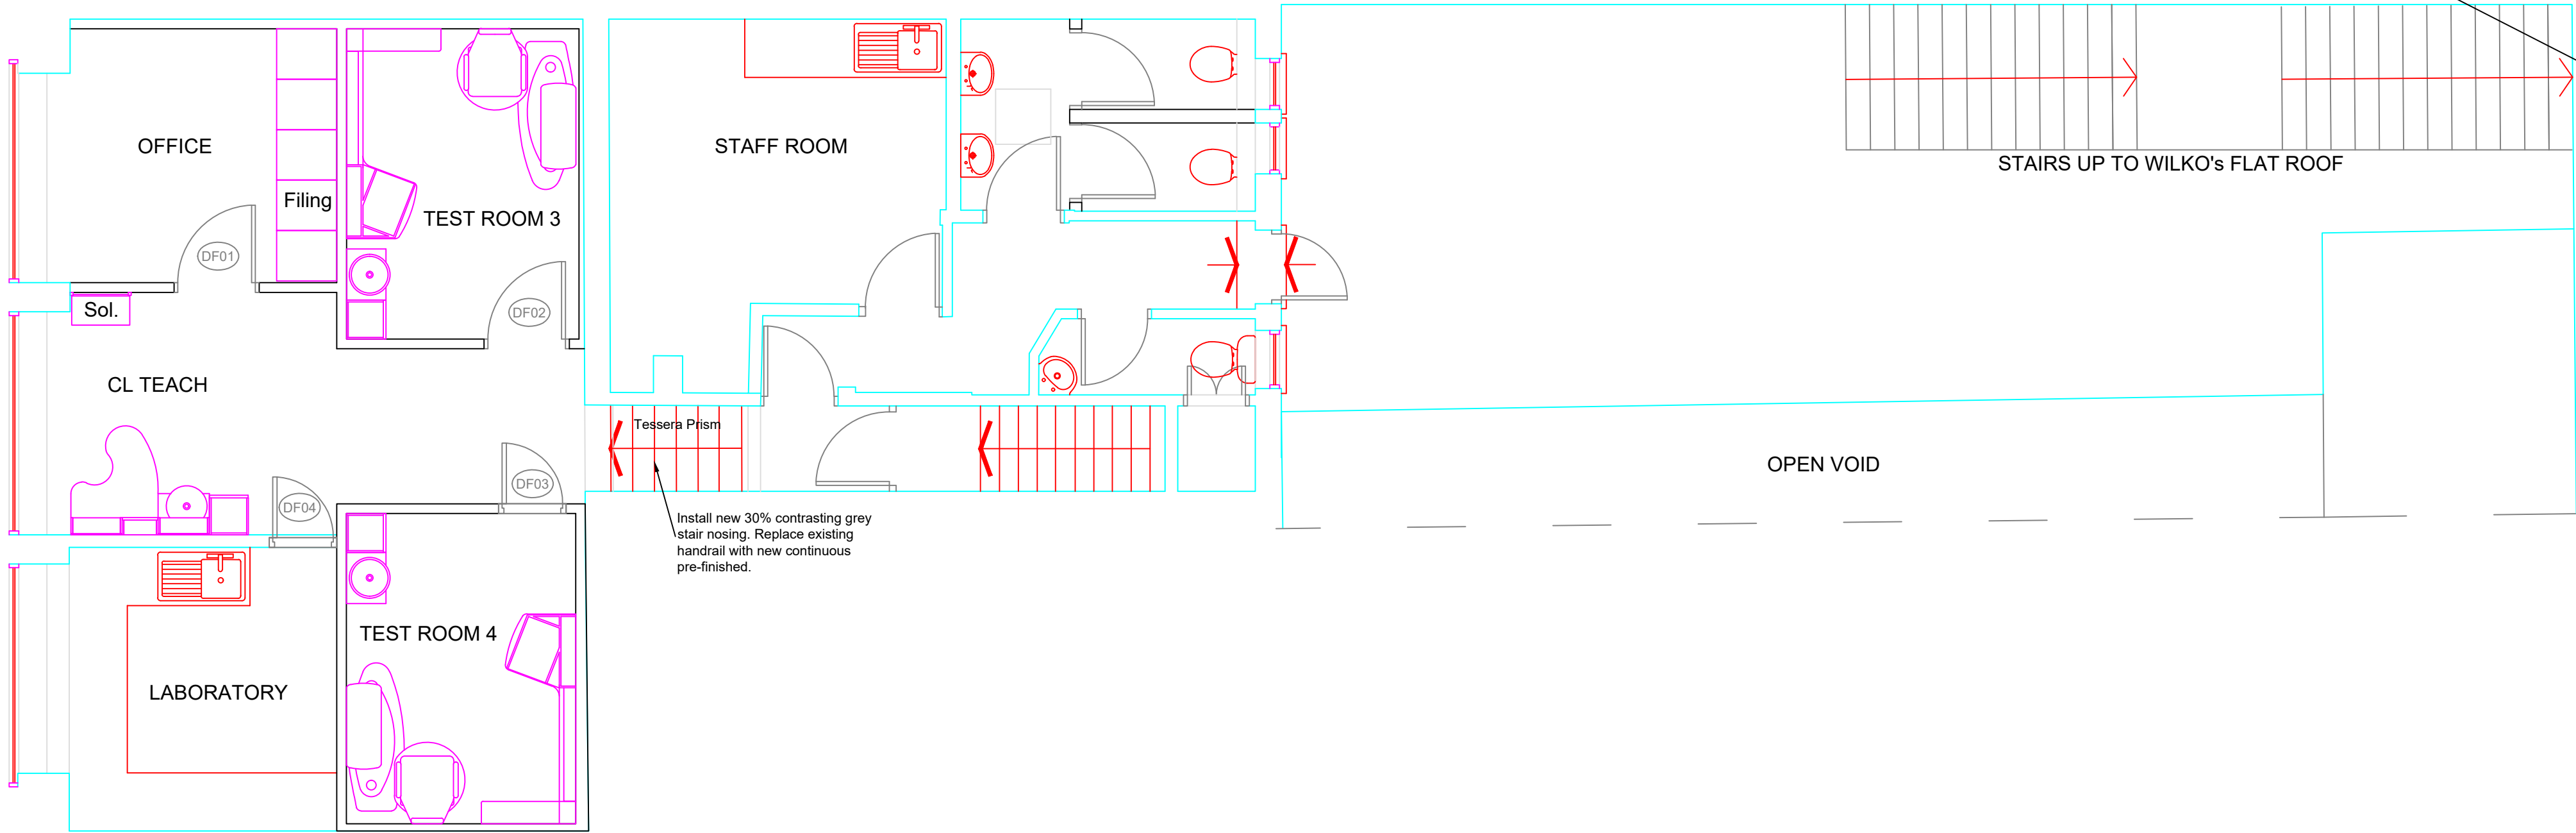

PROPOSED FIRST FLOOR LAYOUT

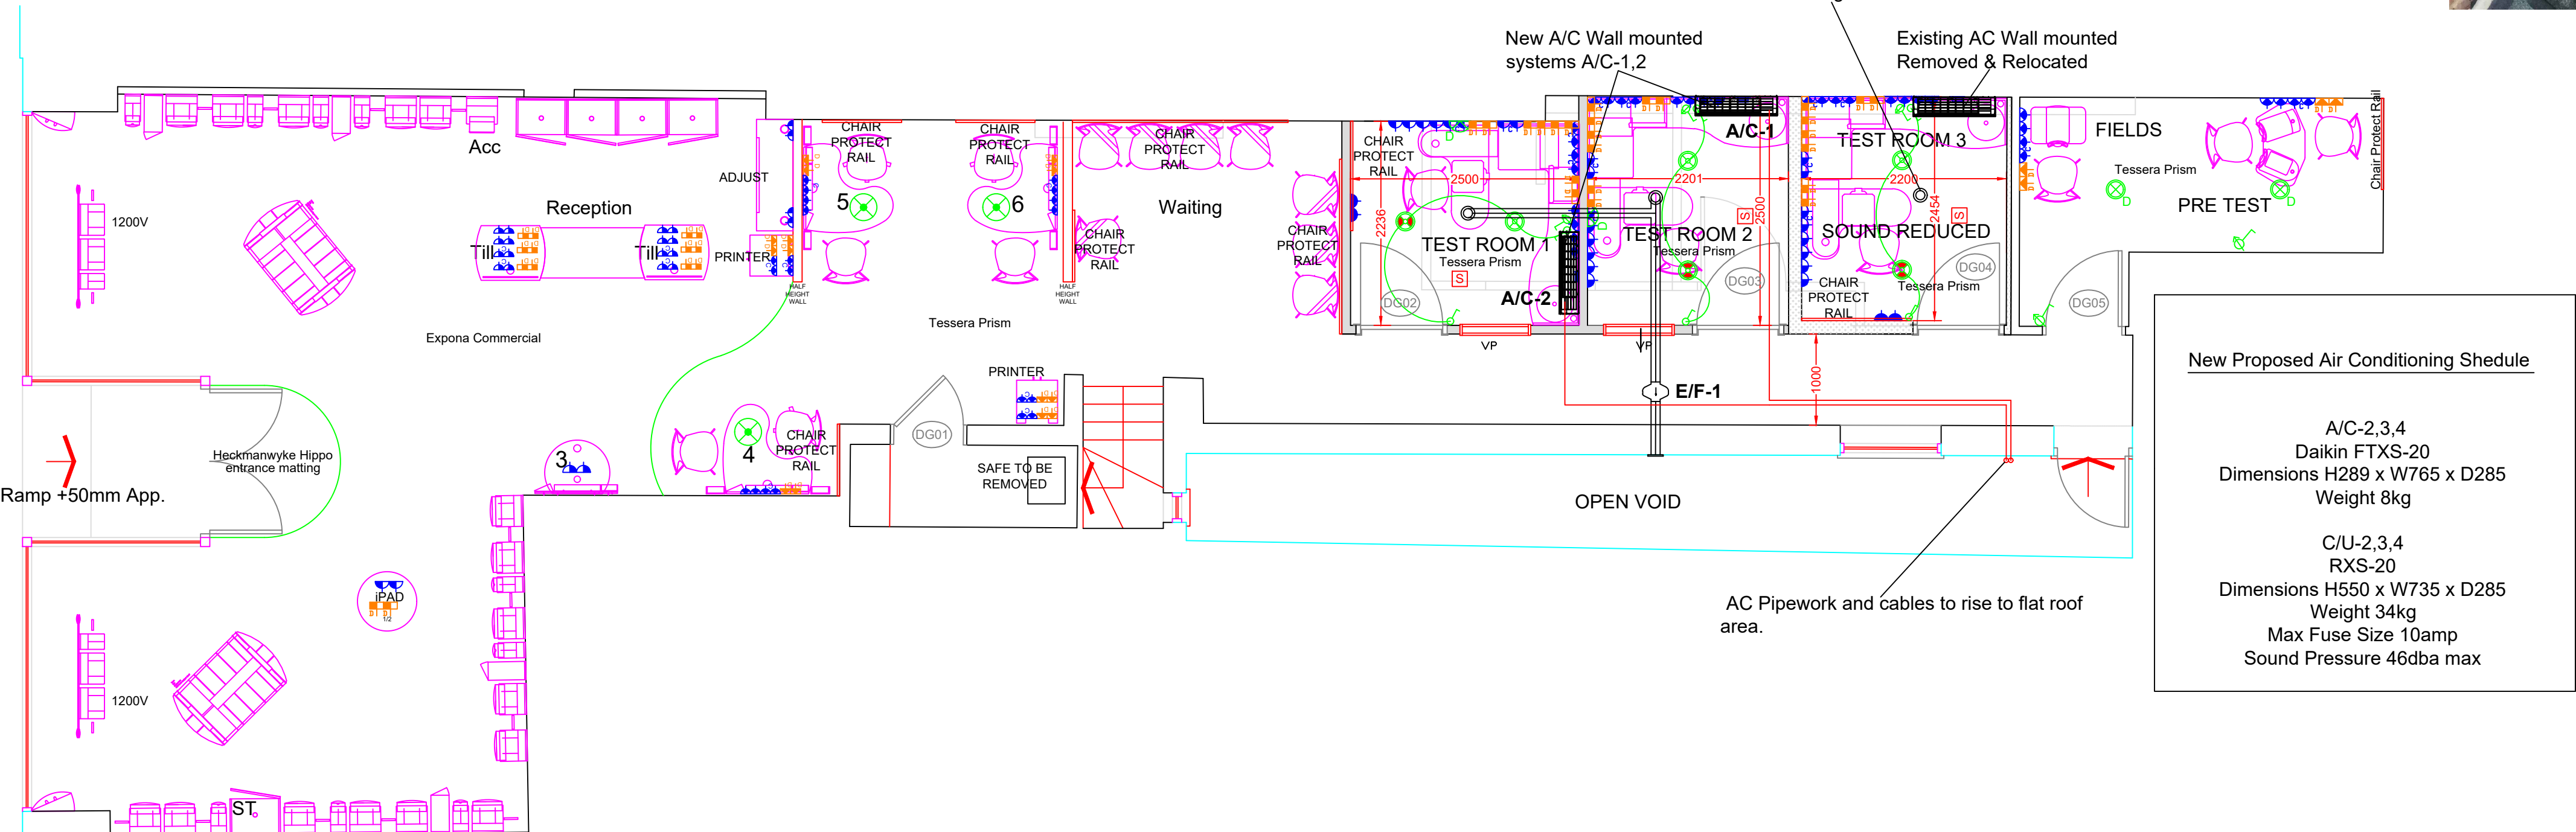

PROPOSED GROUND FLOOR LAYOUT

1206 FRAMES

Existing Condensing Units




Proposed New Condensing Units C/U-1,2

PHOTO - AS EXISTING

New proposed condensing units C/U-1,2 to be mounted on flexi feet.

Existing Condensing Units

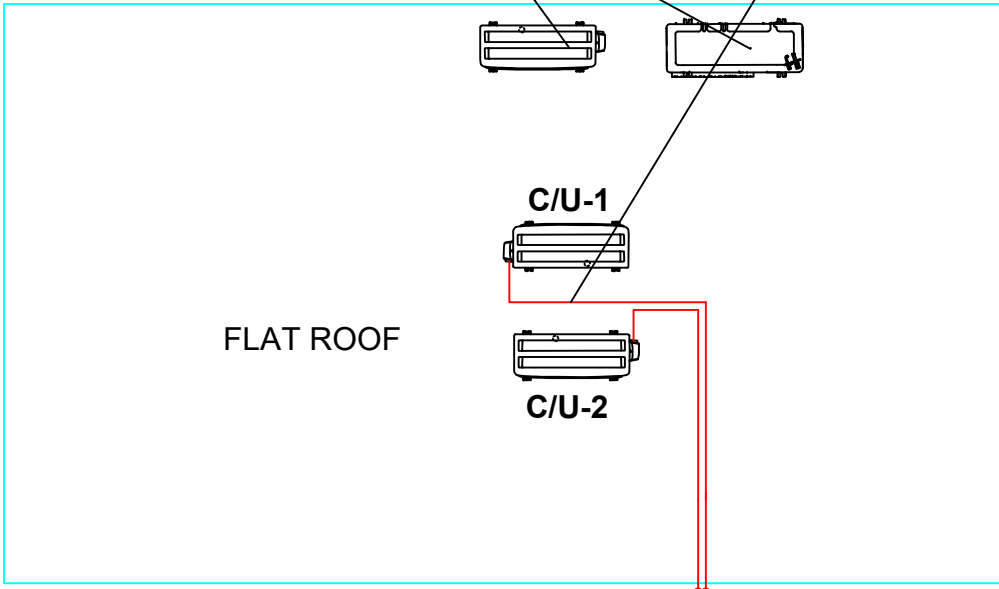

Elevation (a)
PHOTO - AS EXISTING

DO NOT SCALE

REVISIONS			
REV	INIT	DATE	DESCRIPTION

NOTES

E/F-1 100mm Inline Turbo Fan General Extract

D1 APPROVED INSTALLER

APPROVED

AIR CONDITIONING

Acorn House, 1 Old Taunton Road,
Bridgwater Somerset TA6 3NY
T 01278 426601 F 01278 426602
www.slairconditioning.co.uk

HEAT PUMPS & VENTILATION
OFFICES, SHOPS & RESTURANTS
DESIGN & INSTALLATION
SERVICE & MAINTENANCE

CLIENT
Specsavers Optical Superstores
Cirrus House
10 Experian Way
Nottingham NG2 1EP

JOB TITLE
Specsavers Opticians
22 London Road
Bognor Regis
PO21 1PY

DRAWING TITLE
Proposed Air Conditioning & Ventilation

DRAWN		SCALE	DATE
INITIAL	P.K	A1 1:100	16/03/18

DRAWING NUMBER
Q-3182

REV

APRIL DISTRICT COUNCIL BR/2018/04