

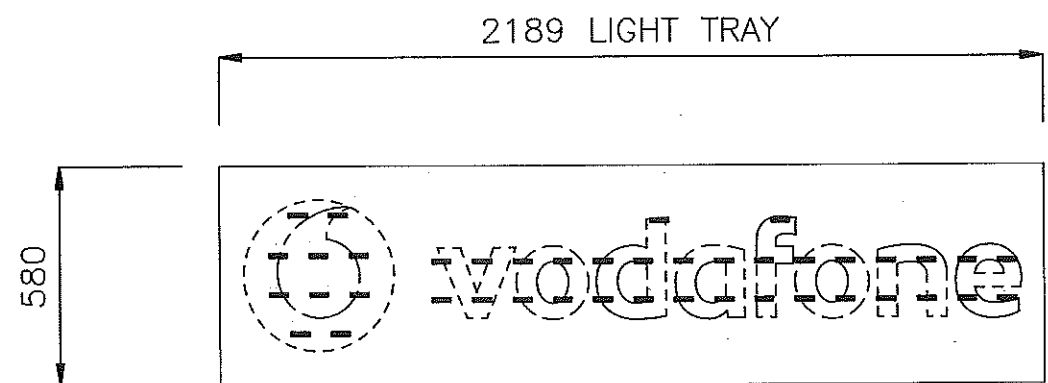


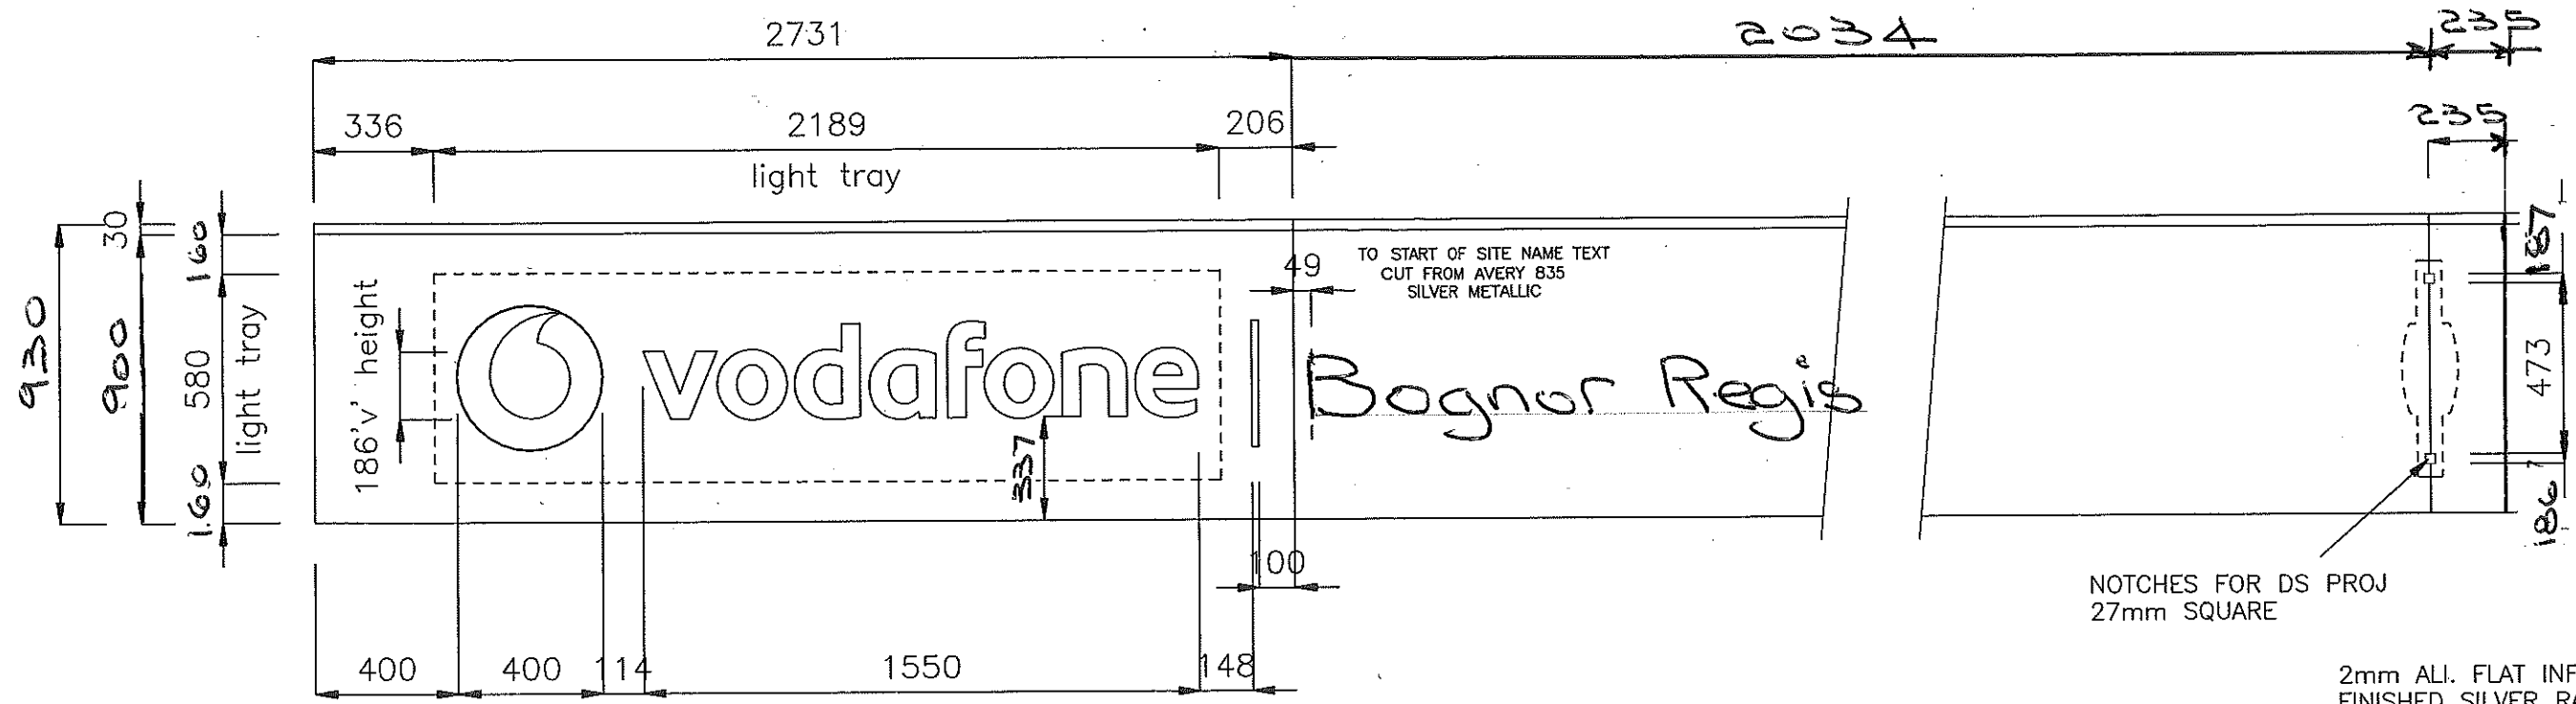

**
SUPPLY SINGLE
LINE OF PIGEON
SPIKES*

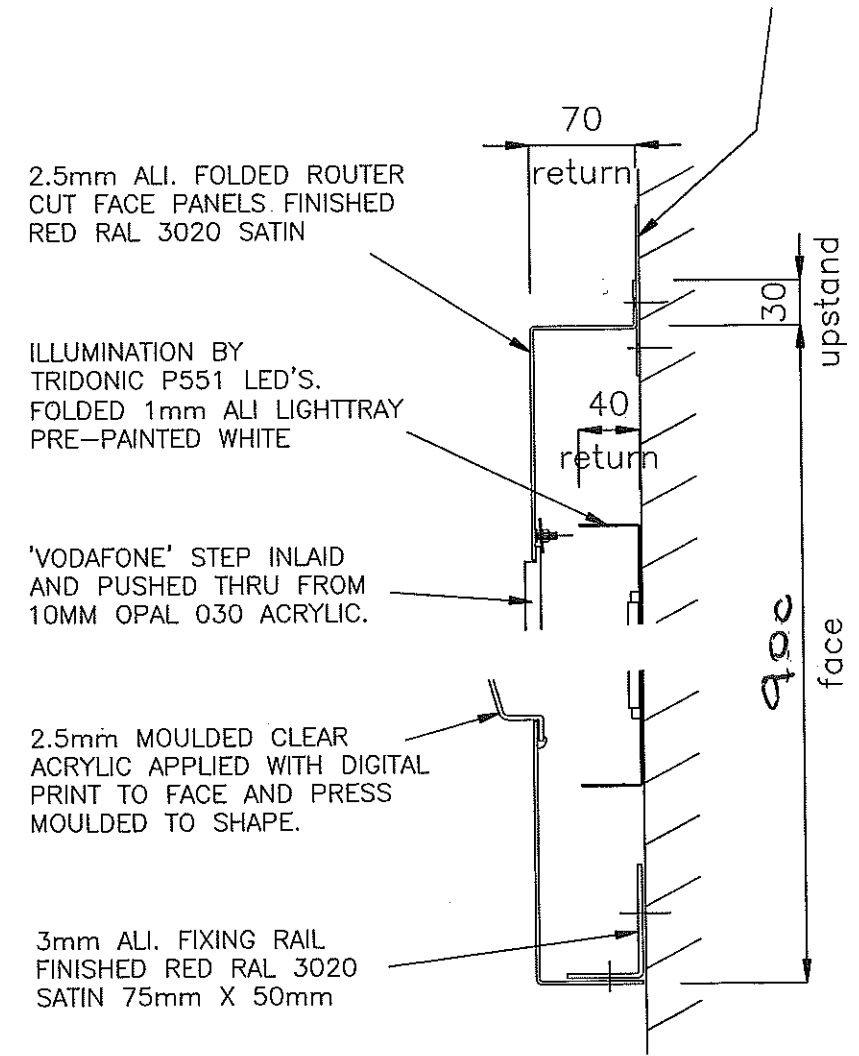

FASCIA 70mm DEEP 2mm ALI PANELS & 2189x600mm LED TRAY FIXED TO BACKGROUND

400mm DIA LOGO MOULDED 2mm PETG FACED & BACKED IN DIGI-PRINT VINYL.

1549x270mm "vodafone" TEXT STEP INLAID FLUSH 10mm OPAL 030 PX

DIVIDING LINE CUT FROM 10mm OPAL 030, SPRAYED TO MATCH 'SLATE GREY' RAL 7015. BLACK VINYL TO BE APPLIED TO THE REAR TO OPAQUE.

ILLUMINATION BY 42-OFF P551 TRIDONIC SELECT LED'S POWERED BY 1-OFF 35WATT 12V DRIVER.

BACKGROUND SIZE = 5000 x 930

INFILL SIZES = N/A

ROUTER PROGRAM: (Smos folders) O:\\$ Vodafone\Standard Router Programs Oct 2014\Fascias\400mm logo 800mm panel illuminated.dxf

Signscope

24 LEIGH ROAD, HAINE INDUSTRIAL PARK
RAMSGATE, KENT, CT12 5EU.
TEL. 01843 850800 FAX. 01843 853537

COPYRIGHT.
This drawing is the property of SIGNSCOPE LTD and copyright is reserved by them. The drawing is issued on condition that it is not copied or disclosed by or to any unauthorised persons without the prior consent in writing of SIGNSCOPE LTD.
HEALTH & SAFETY NOTICE.
Before lifting a sign or elements of a sign, assess the weight & size before attempting to lift. If you have any doubts, discuss this with your line manager as this may be a multi-person lift.

No	Date	Amendments
REVISIONS		

Title Vodafone - BOGNOR REGIS		
Date 08.10.14	Scale @ A3 1:20 1:5	Drawn
Inspected		



Project 400mm logo	
CAD Title Fascia	Dwg No

Job No 66921
Revisions NONE

ROUTER BOX LTR PX DIGI PAINT VINYL SCREEN ASS DESP INST OSS


VODAFONE

SOB No

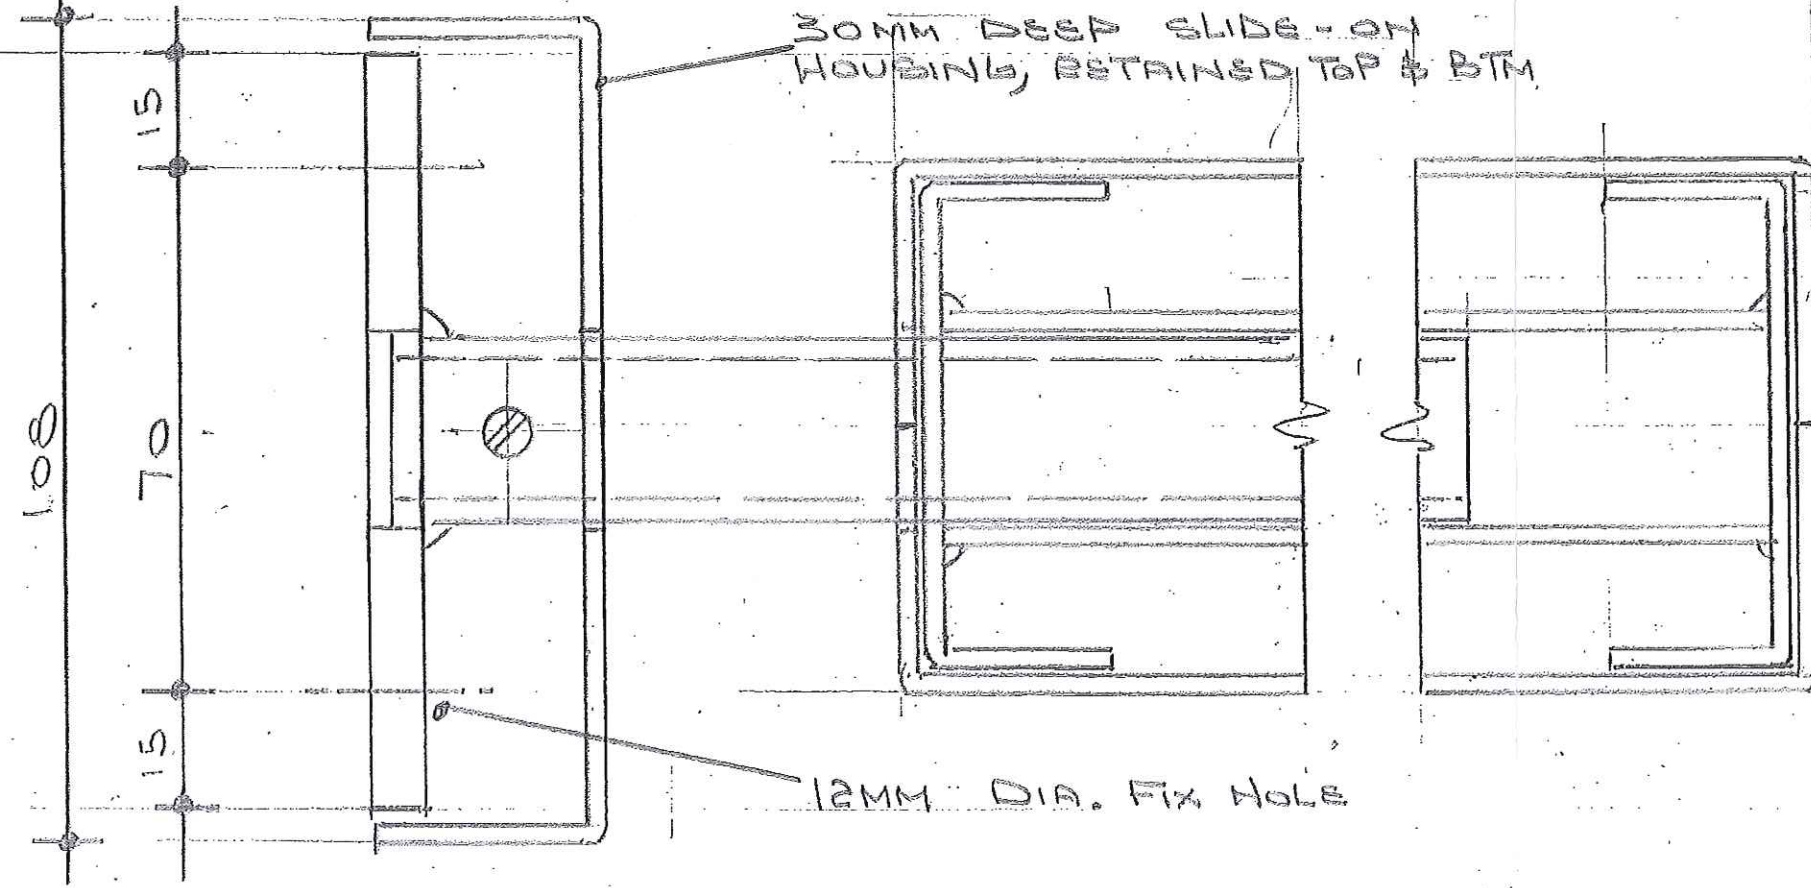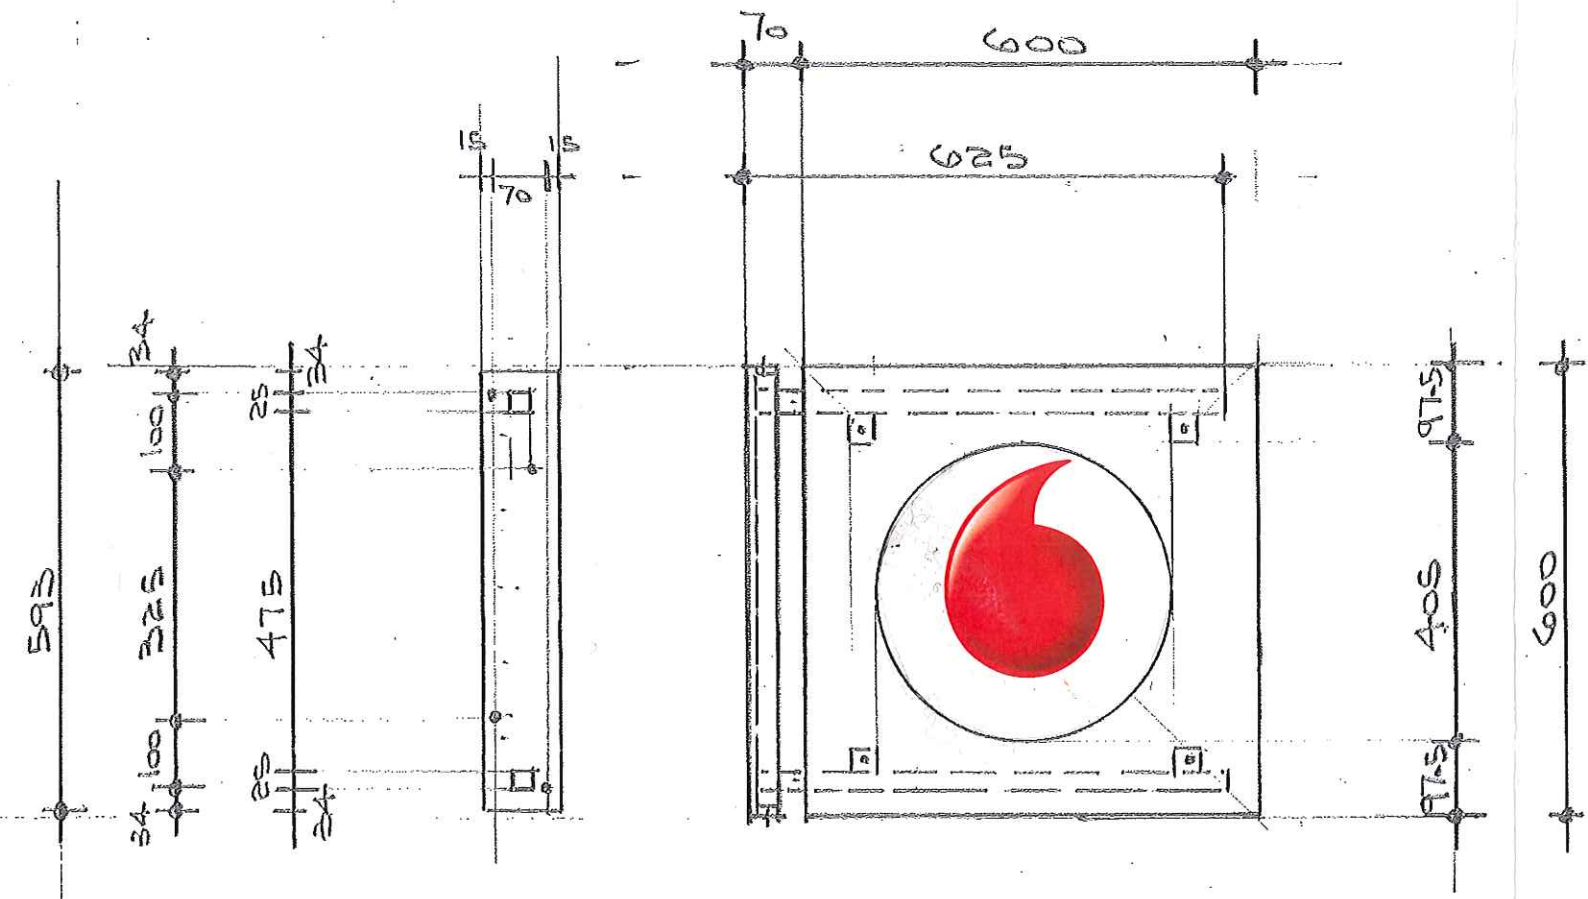

30MM DEEP SLIDE-ON HOUSING, RESTAINED TOP & BTM

12MM DIA. FIX HOLE

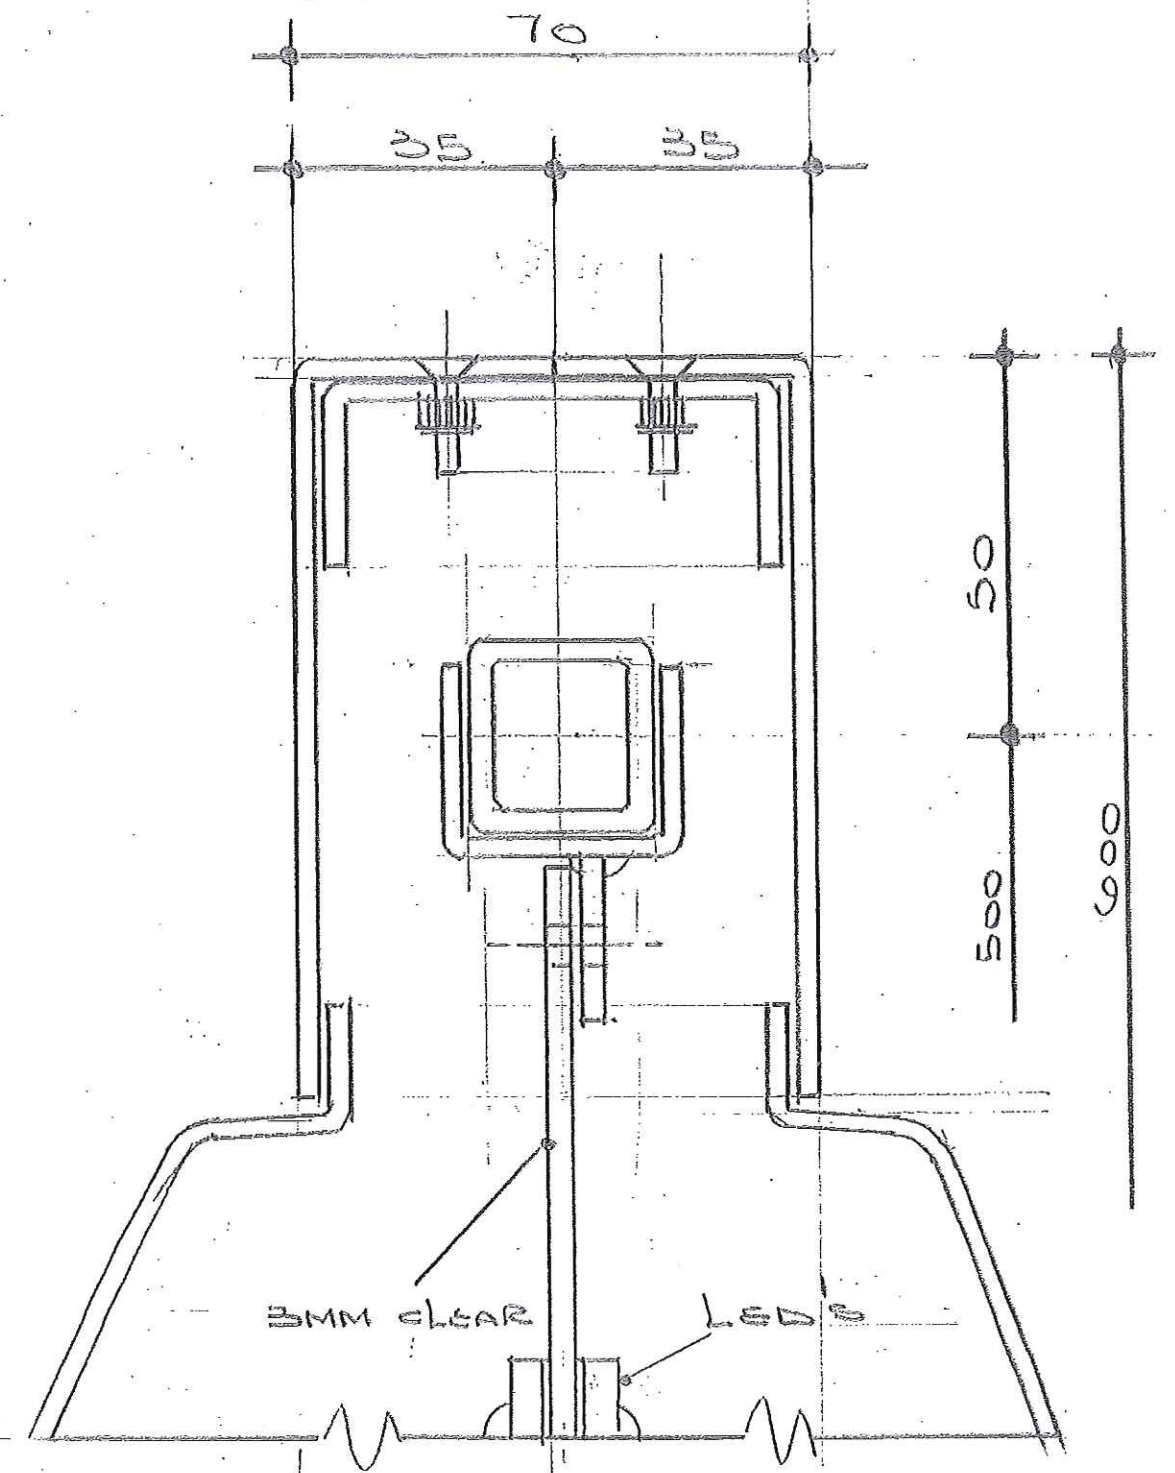

CONSTRUCTION -

STEEL SUB STRUCTURE,
100X6 STEEL FLAT & 25X25X3 SHS
WITH 2MM ALI. BOX & PANELS.

COLOURS -

RED RAL 3020 SATIN

ILLUMINATION - 10 LED'S EACH SIDE,
20 LED'S ON ONE 15W DRIVER.