




PLANNING

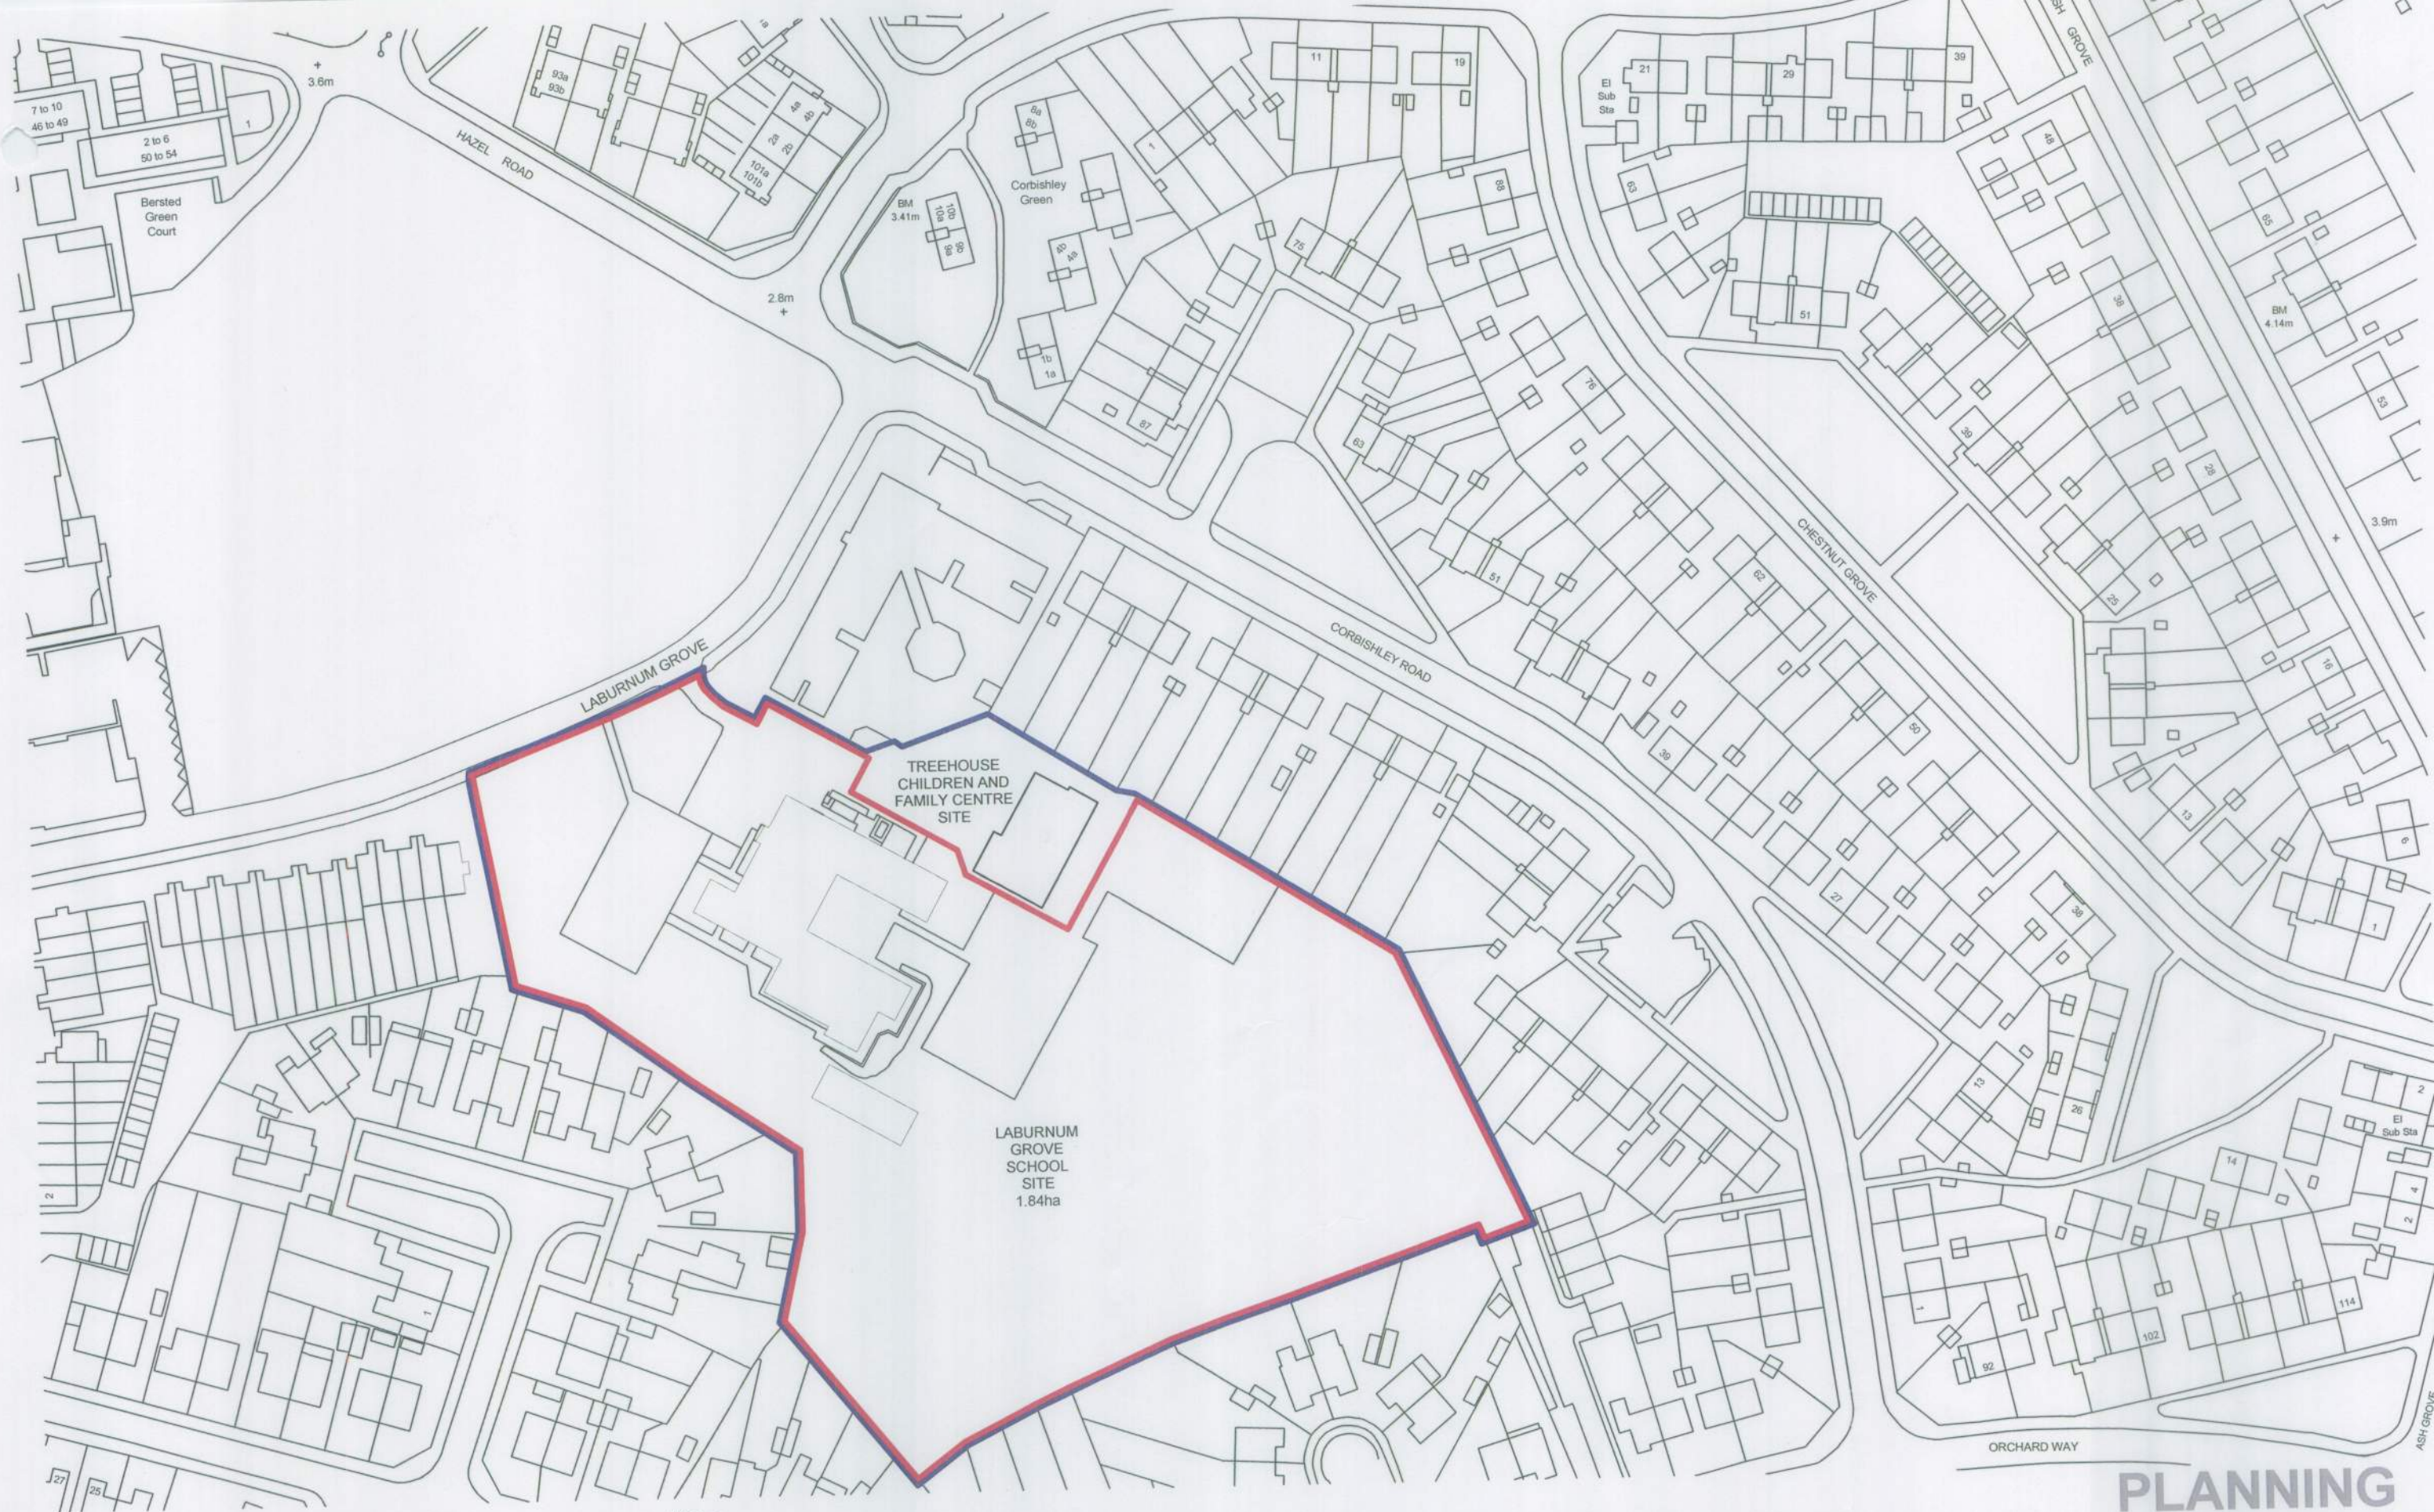

West Sussex County Council
Hampshire County Council

Notes

1 This drawing is © copyright Hampshire County Council 2013. No unauthorised reproduction permitted. All rights reserved.

2 No dimensions are to be scaled from this drawing

3 This map is reproduced from Ordnance Survey material with the permission of Ordnance Survey on behalf of the controller of Her Majesty's Stationery Office © Crown Copyright. Unauthorised reproduction infringes Crown Copyright and may lead to prosecution or civil proceedings. (100019180), (2013)

rev	description	date	by
A	Formal title block and WSCC OS Copyright notice added.	24/02/13	TH

PROJECT
**West Sussex County Council
Laburnum Grove Primary School
(Junior to Primary conversion)**

SCALE: 1:1250@A3

DATE: Oct 2012

DRAWN: CHKD:

SHEET CONTENTS		HCC	
Site Location Plan		Property Services	
DRAWING No.	E02294 A 02	REVISION	A
FILE REF.	E02294 - Laburnum Grove SITE		