



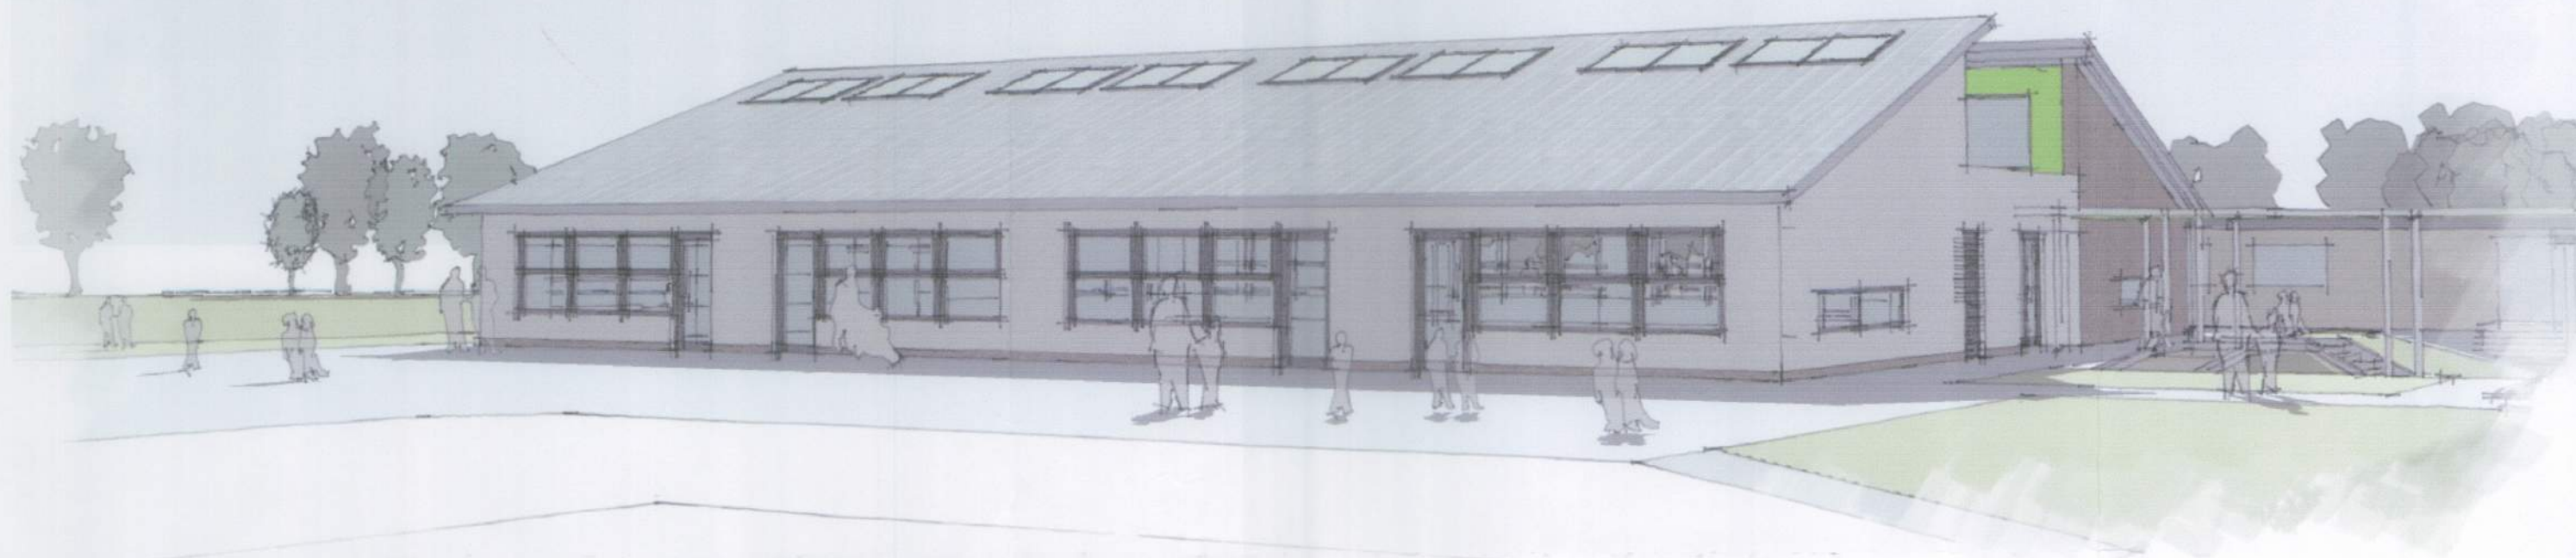

Perspective view of the new 8 classroom teaching block main entrance.

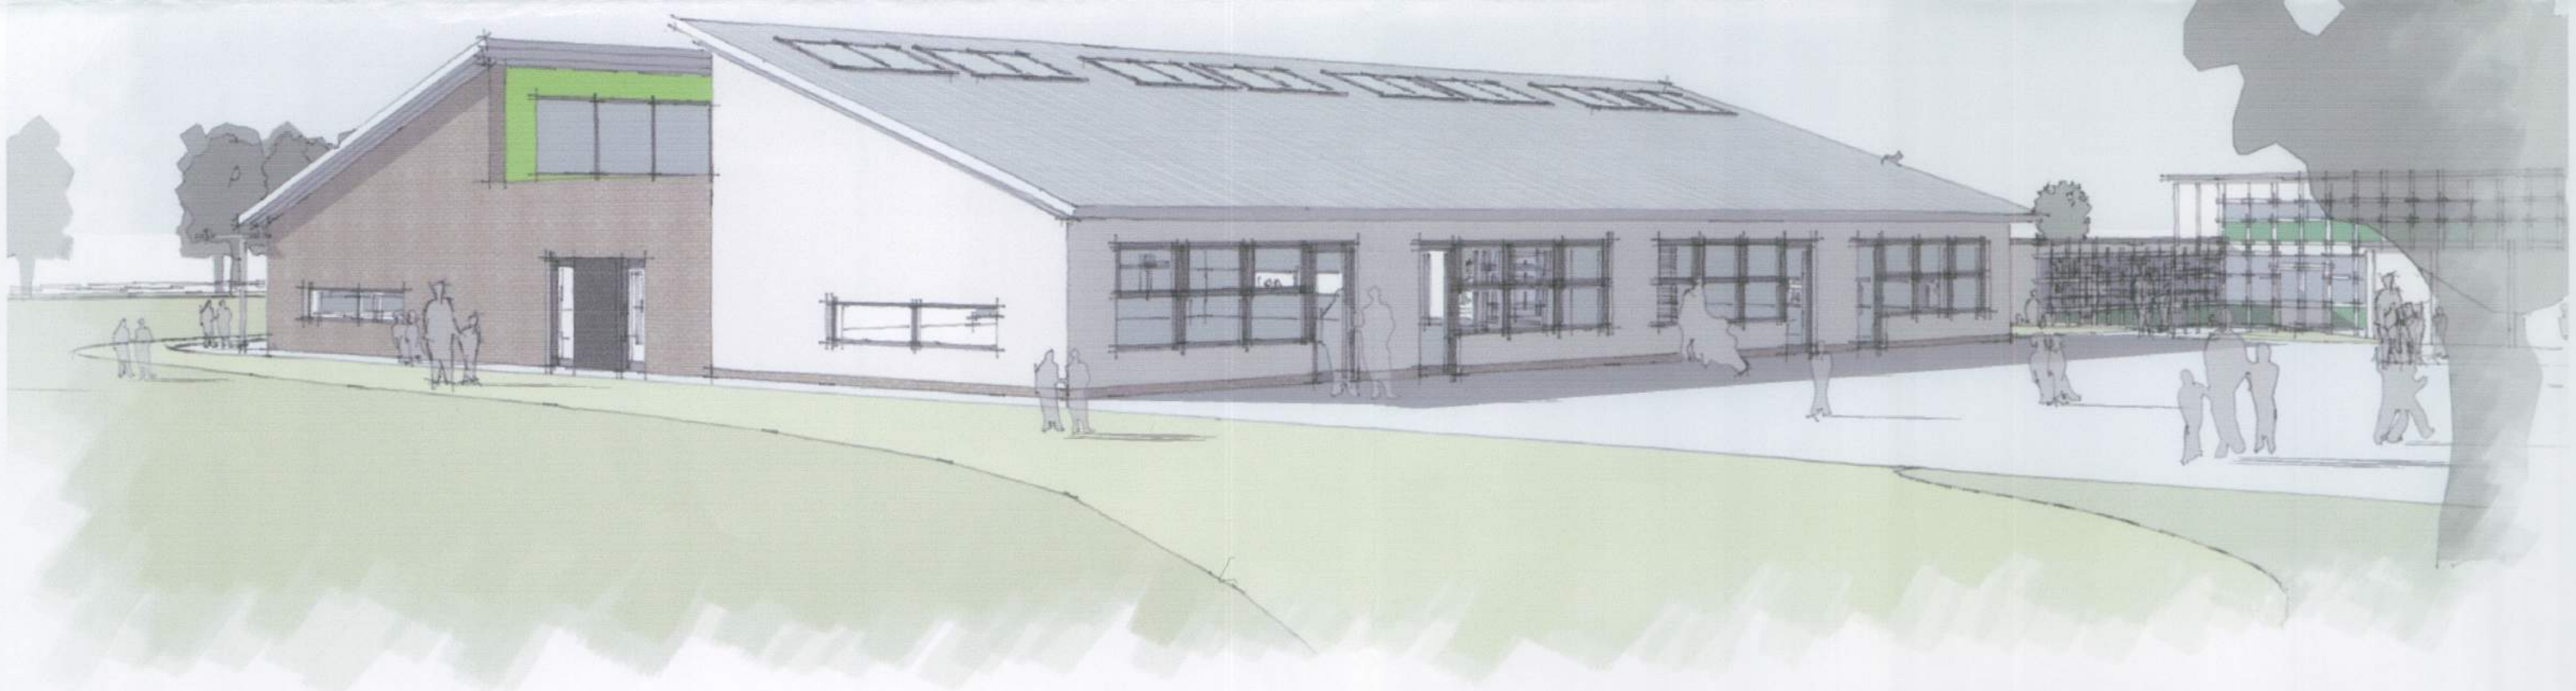

Perspective view of the new 8 classroom teaching block from the North.



Perspective view of the new 8 classroom teaching block.



Perspective view of the new 8 classroom teaching block from the South East.

Notes			
1	This drawing is © copyright Hampshire County Council 2012. No unauthorised reproduction of any kind is permitted.		
2	No Dimensions to be scaled from this drawing.		
3	This map is reproduced from Ordnance Survey material with the permission of Ordnance Survey on behalf of the controller of Her Majesty's Stationery Office © Crown copyright. Unauthorised reproduction infringes Crown Copyright and may lead to prosecution or civil proceedings. (100019180), (2012)		

rev	description	date	by

 Hampshire County Council		HCC Property Services, Three Minsters House, 76 High Street, Winchester SO23 8UL. tel: (01962) 847801	
PROJECT West Sussex County Council Laburnum Grove Primary School (Junior to Primary conversion)		SHEET CONTENTS Proposed Perspective Views Sheet 1 of 2	
SCALE N/A@A1 N/A@A3	DATE Jan 2013	DRAWN TH	CHKD.
DRAWING No. E02294 A 35		REVISION	
FILE REF. E02294 Lab Grove BUILDINGS.vwx			